Notes:
All work undertaken on Highways land to be done in accordance with the new Roads & Streetworks Act 1991. (c.22)

The proposed column location shown on this drawing is subject to the receipt of Statutory
Authority searches, a CAT scan and a trial dig of the proposed column location.
The final column location is to be determined by Huawei based on the above information using the relevant Statutory Authority guidelines

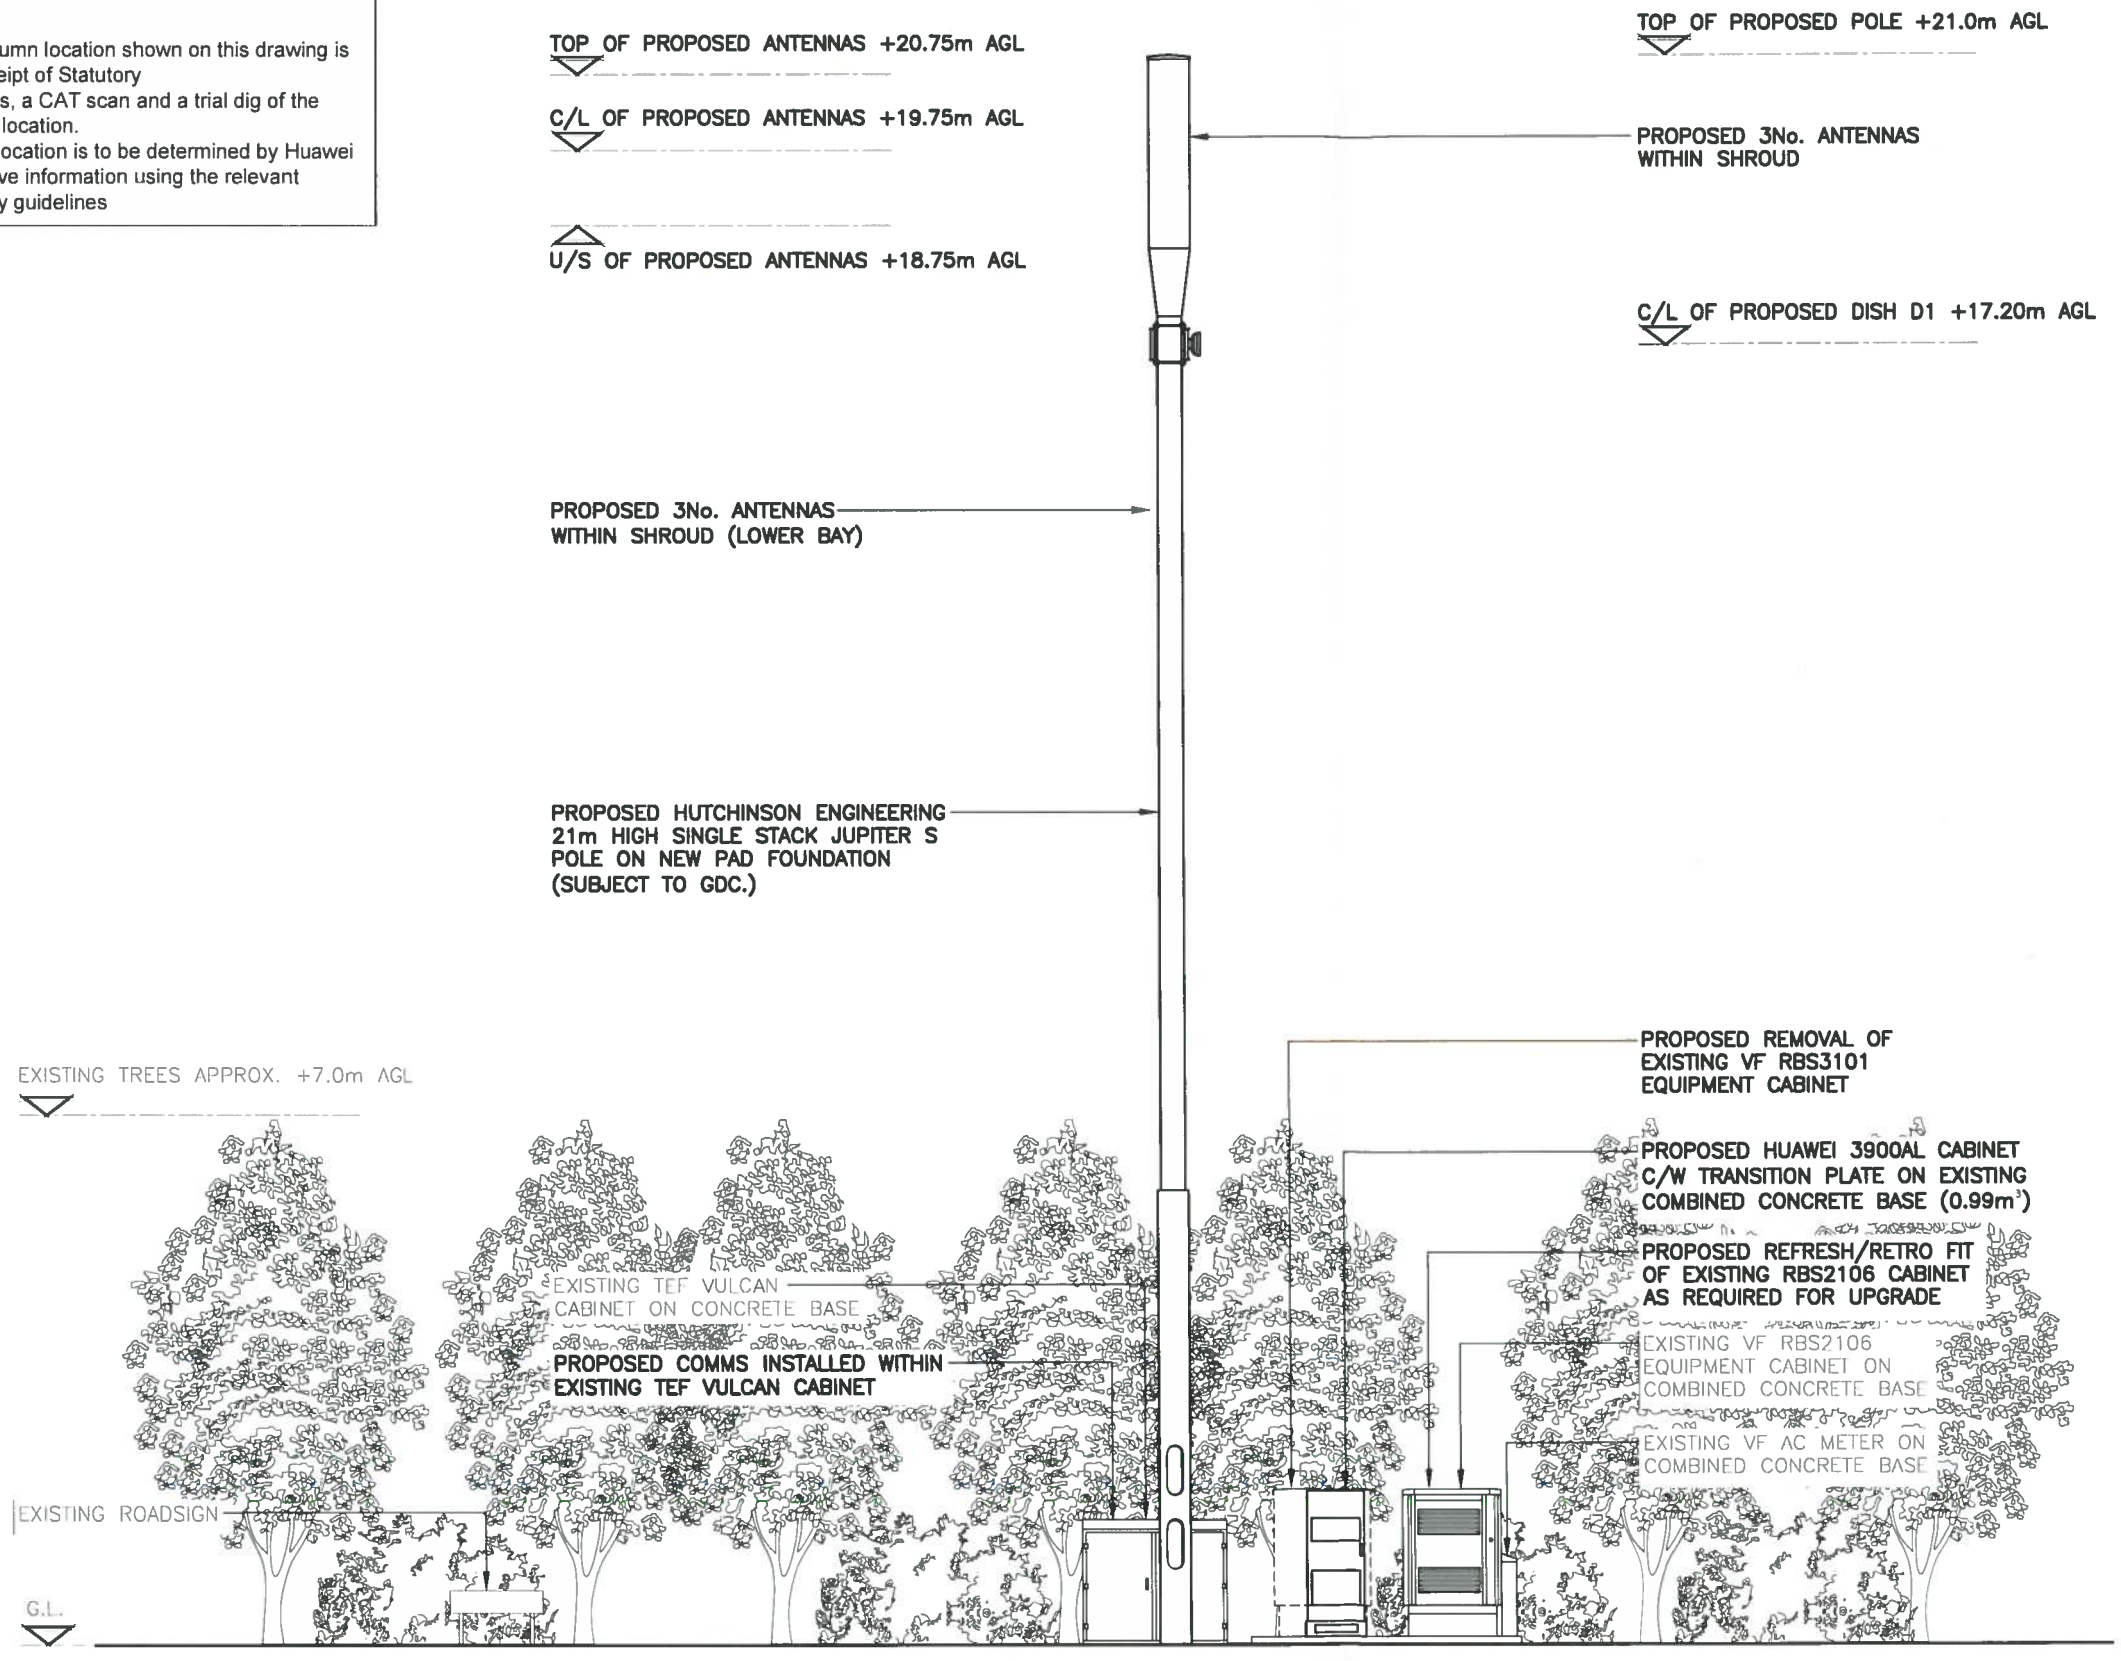

PROPOSED WEST ELEVATION
(1:100)

NOTE:
COLUMN CAPABILITY TO SUPPORT THE PROPOSED EQUIPMENT WILL BE CONFIRMED BY A MANUFACTURERS GDC, AND FOUNDATION SIZES CONFIRMED ACCORDINGLY.

5000 0 5000 10000

ORIGINAL SCALE AT A3 – 1:100 ALL DIMENSIONS IN MILLIMETRES

The drawings comply with CTIL Beacon Non-Standard ICNIRP guidelines.
Designed in accordance with CTIL Beacon documents: SDN0008 & SDN0009 'ICNIRP Compliance Summary'

ALL DIMENSIONS ARE IN mm UNLESS NOTED OTHERWISE

N.G.R	E: 368801 N: 309761
CONCESSION REQUIRED	YES

BOROUGH OF TELFORD & WREKIN
ENVIRONMENT & REGENE
22 MAY 2015
RECEIVED

REV	MODIFICATION	BY	CH	DATE
B	Pole/foundation amended	PCH	JT	22.04.15
A	Issued for Approval	DI	JT	31.03.15

HUAWEI

vodafone
CTIL - BEACON

Cell Name	Opt.
LAND ADJACENT TO ROUNDABOUT	–

Cell ID No

CTIL	VF	TEF
124742	08816	047691

Site Address / Contact Details

OLD PARK WAY
TELFORD
SHROPSHIRE
TF3 5DA

Drawing Title: PROPOSED SITE ELEVATION

Purpose of issue: PLANNING

Drawing Number: 301

Surveyed By:		Original Sheet Size:		Issue:
AP		A3		
Drawn: DI	Date: 31.03.15	Checked: JT	Date: 31.03.15	B