

CONCESSION REQUIRED	NO
---------------------	----

[illegible]

D	Equipment relocated within demise	CFL	JT	07.07.15
C	Equipment amended	KJS	JT	13.05.15
B	Notation amended	CFL	KJS	07.04.15
A	Issued for Approval	BB	KJS	23.02.15
REV	MODIFICATION	BY	CH	DATE




Cell Name		Opt.
MANISLEE (TELFORD)		—
Cell ID No		
CTIL	TEF	VF
131130	N/A	55234

LAND AT MANISLEE PLAYING FIELDS
OFF DAWLEY GREEN WAY
MANISLEE
TELFORD
SHROPSHIRE, TF4 2AZ

Surveyed By: AN		Original Sheet Size: A3		Issue: D
Drawn: BB	Date: 23.02.15	Checked: KJS	Date: 23.02.15	

The proposed column location shown on this drawing is subject to the receipt of Statutory Authority searches, a CAT scan and a trial dig of the proposed column location. The final column location is to be determined by Huawei based on the above information using the relevant Statutory Authority guidelines

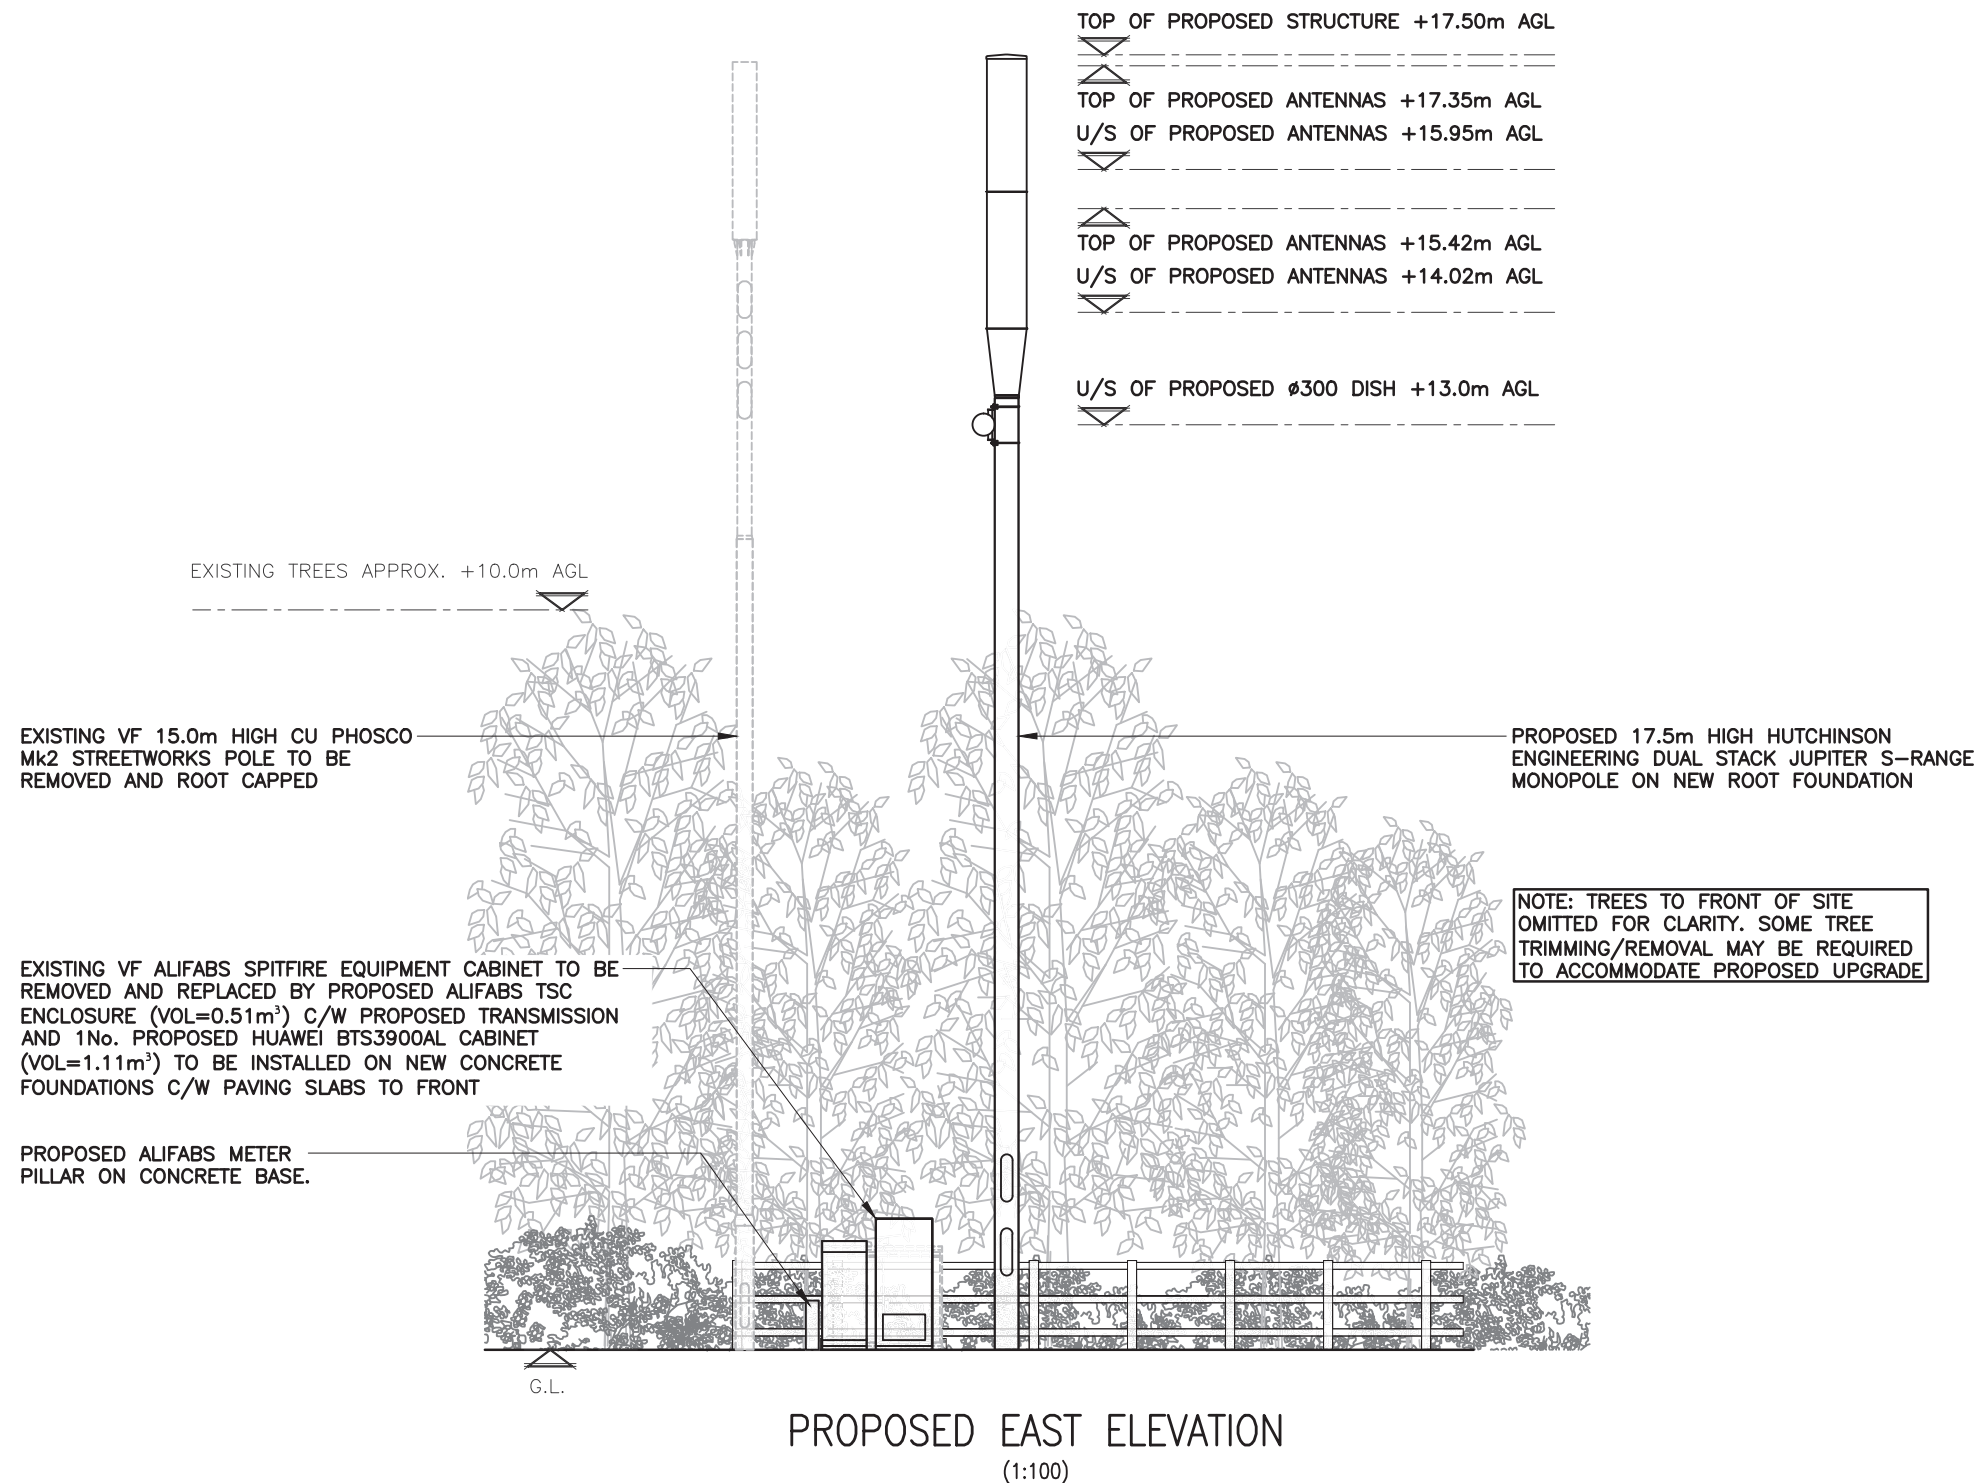

The drawings comply with CTIL Beacon Standard ICNIRP guidelines.
Designed in accordance with CTIL Beacon documents: SDN0008 & SDN0009 'ICNIRP Compliance Summary'

5000 0 5000 10000

ORIGINAL SCALE AT A3 - 1:100 ALL DIMENSIONS IN MILLIMETRES