N

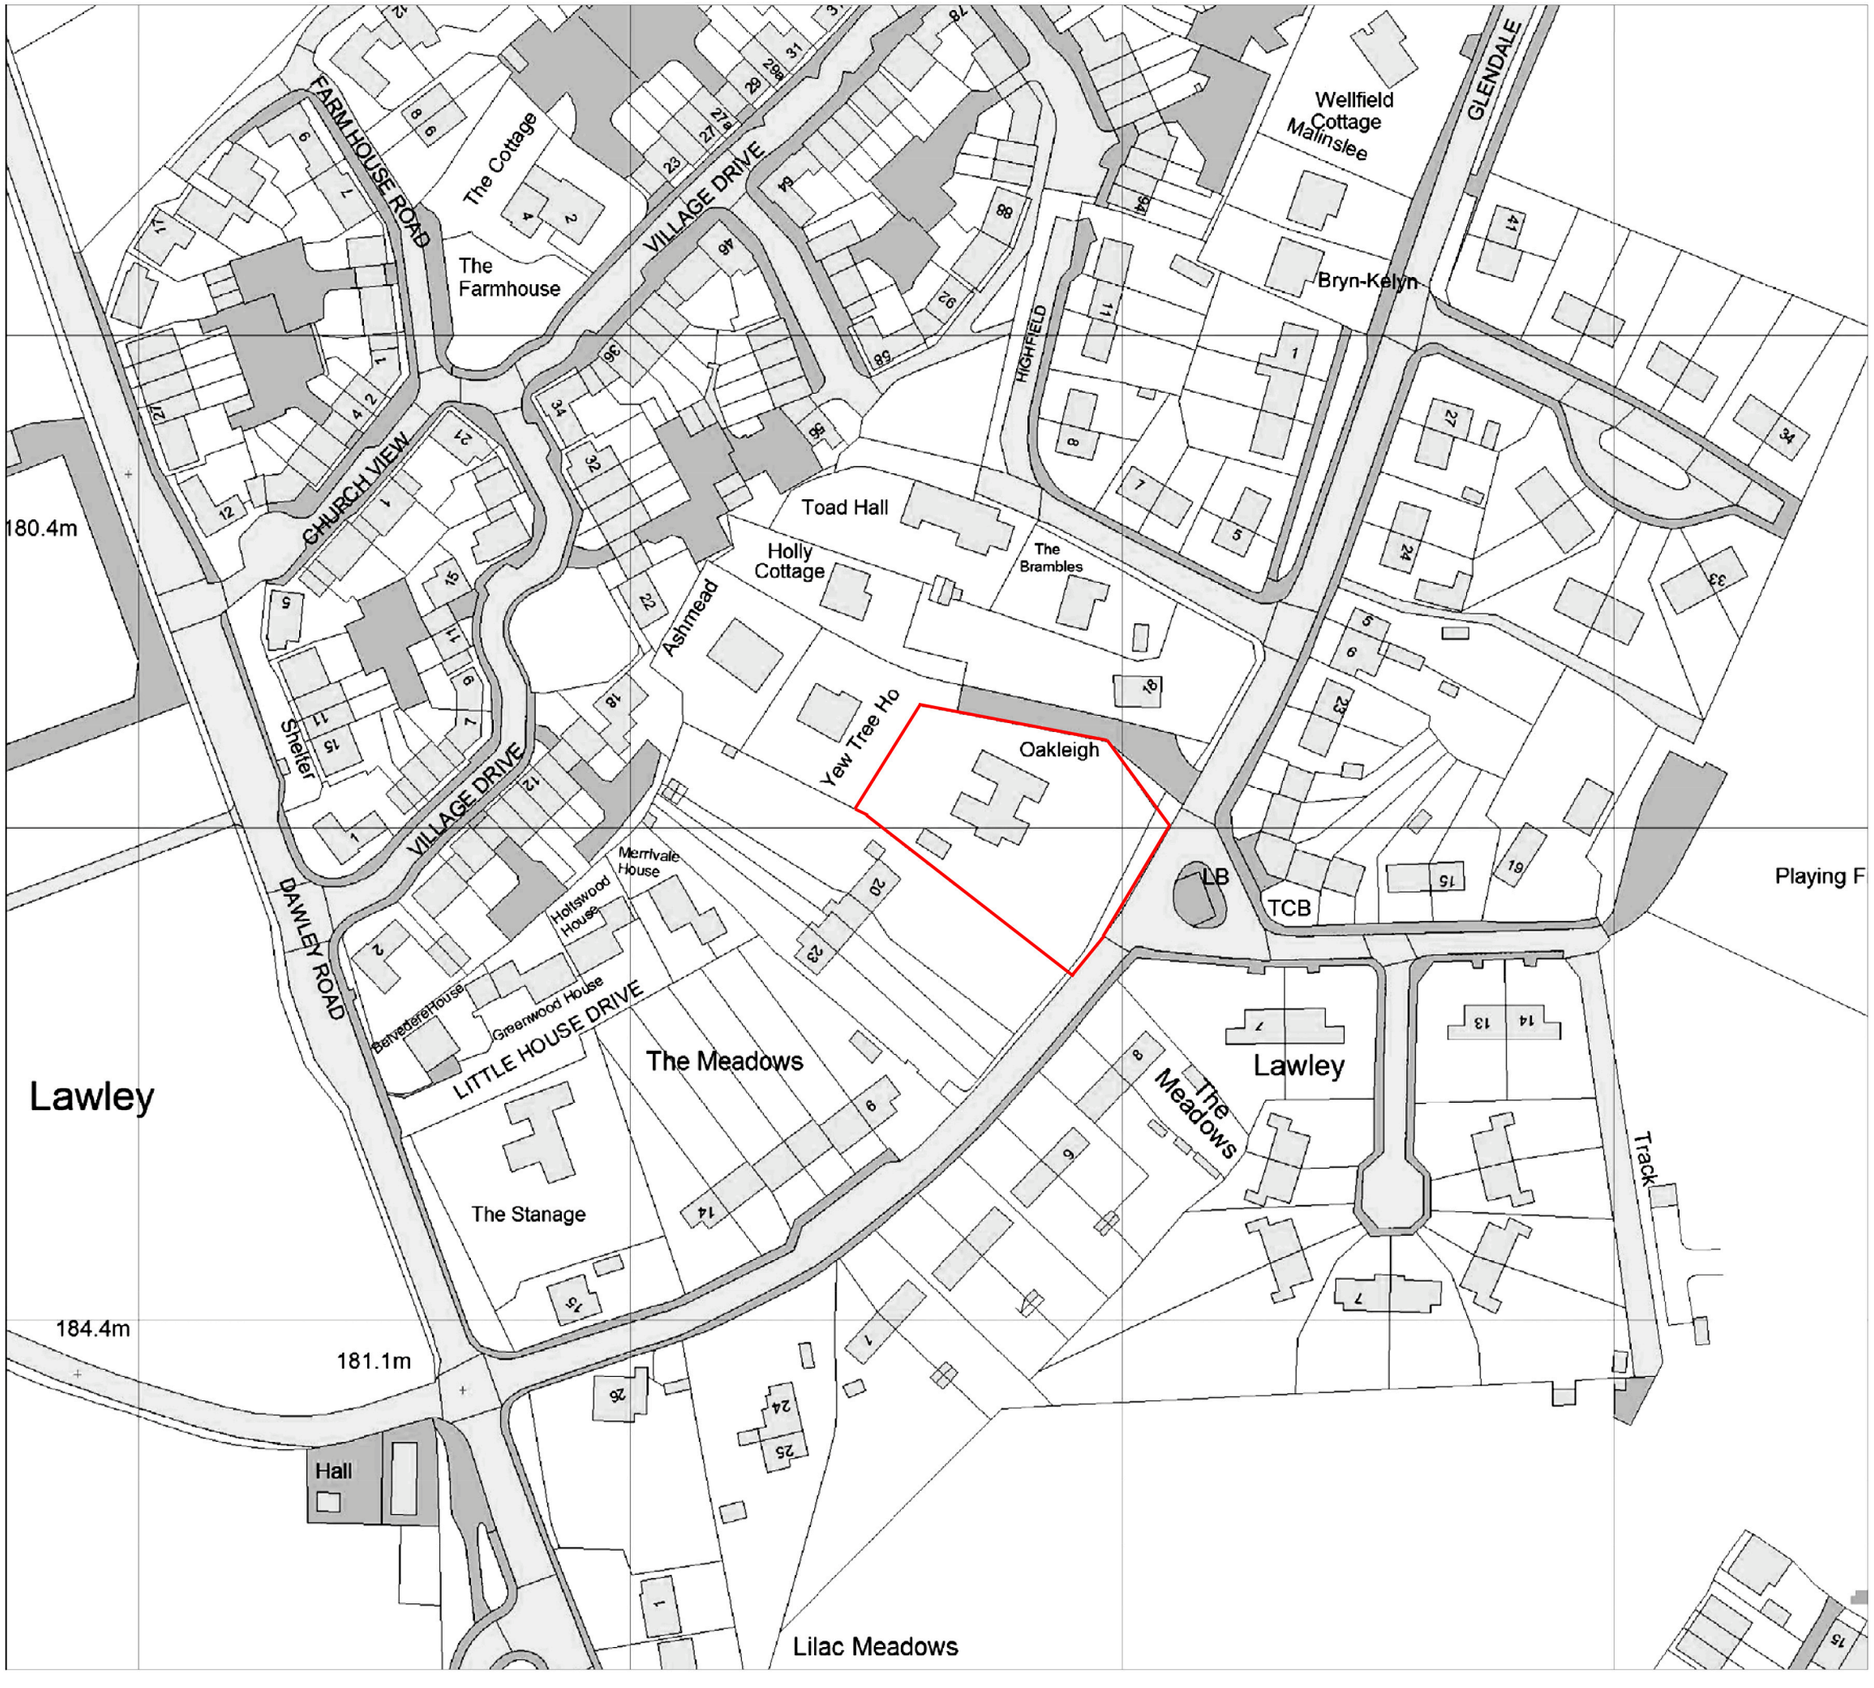

Application Site

Streetwise Licence N0. : 100047474

NOTES:

- This drawing is the intellectual property of Building Innovation Telford
- Do not scale from this drawing - Refer to figured dimensions only.
- Contractor to notify Building Innovation Telford of any discrepancies or site variations immediately.

Telford & Wrekin COUNCIL

a co-operative council

bit Architecture

Architecture • Asset Management• Mechanical & Electrical Consultancy
Building Surveying • Project Management • Cost Consultancy

Building Innovation Telford
Wellington Civic Offices, Larkin Way, Wellington, Telford,
Shropshire, TF1 1LX
Telephone: +44(0)1952 384502
Email: property&design@telford.gov.uk
Web site http://www.telford.gov.uk/business

PROJECT

Oakleigh, Lawley Village
Outline Planning

DWG. TITLE

Location Plan

SCALE	DRAWN	CHECKED
1:1250 @ A3	JA	

DATE	DWG. NO.
March 2015	