This drawing is the property of base Architecture & Design Ltd.
It shall not be copied or scanned, in part or whole, without prior consent of base Architecture and Design.
Do not scale this drawing.

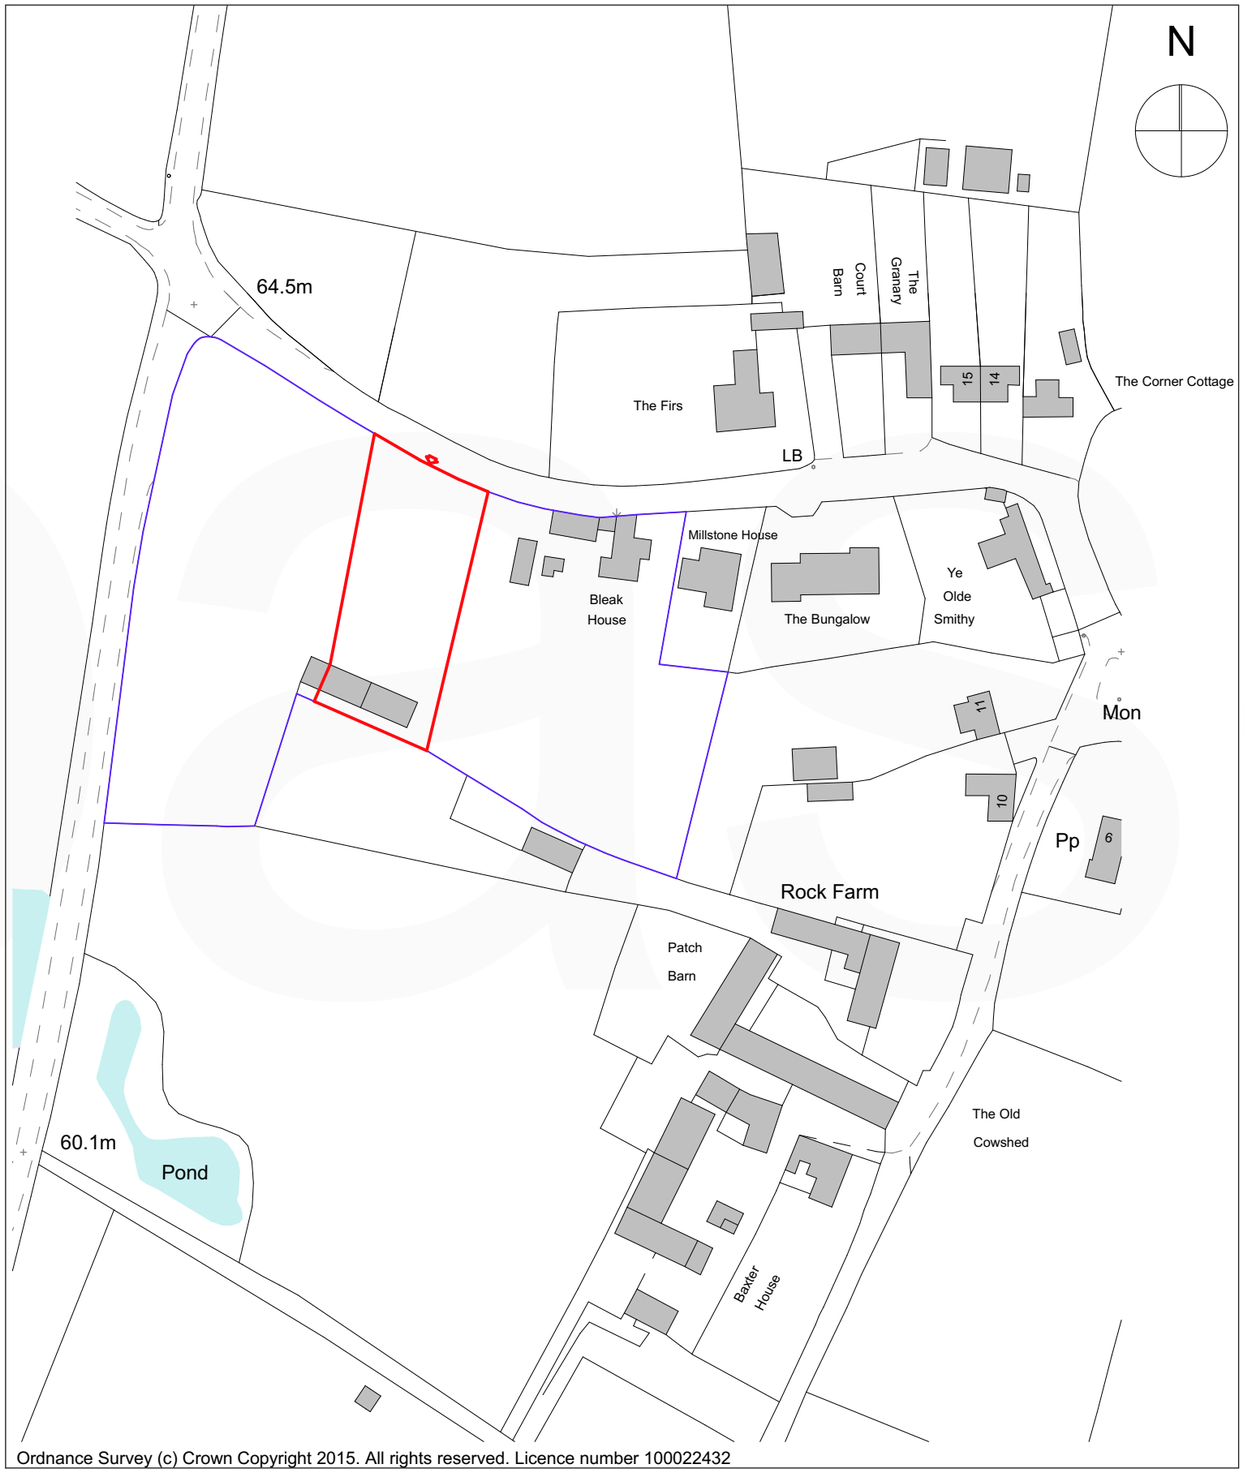

Ordnance Survey (c) Crown Copyright 2015. All rights reserved. Licence number 100022432

SCALE BAR 1:1250

0 10 20 30 40 50 60 70 80 90 100

Rev No.	Date.	Rev.	By.	Chk.
B	22/6/15	Boundary amended	DO	
A	1/6/15	Boundary Changed	JM	DO

PLANNING

Scale.	Date.	Drawn by.	Chk.
1:1250 @ A3	JAN 2015	TS	HR

base. ARCHITECTS

Project Title. Land at Bleak House, Rowton

Client. Mr & Mrs R. Evans

Drawing Title. **Location Plan**

Project No.	Drawing No.	Revision.
BA1328	**PL-001**	**B**

base Architecture and Design is a registered Limited Company

base Architecture & Design Limited : 1A Colston Yard, Bristol, BS1 5BD : T: 0117 9238844 : E: office@basearchitecture.co.uk