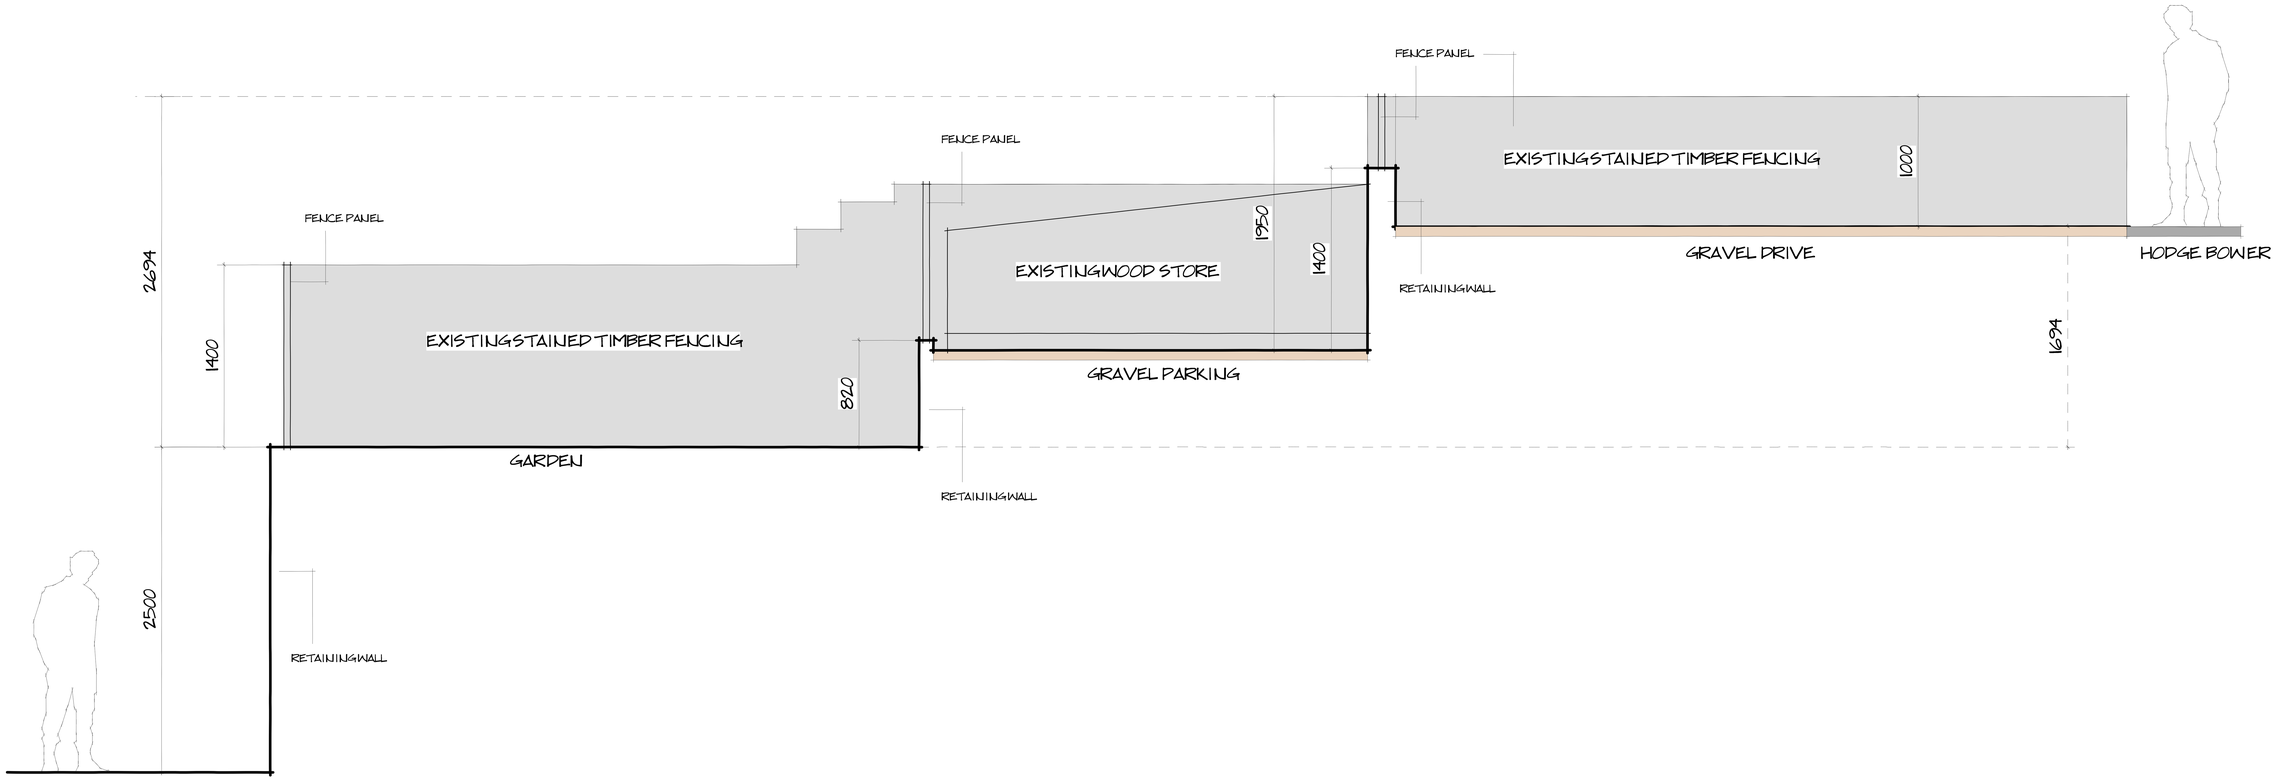

SECTION Y-Y - EXISTING

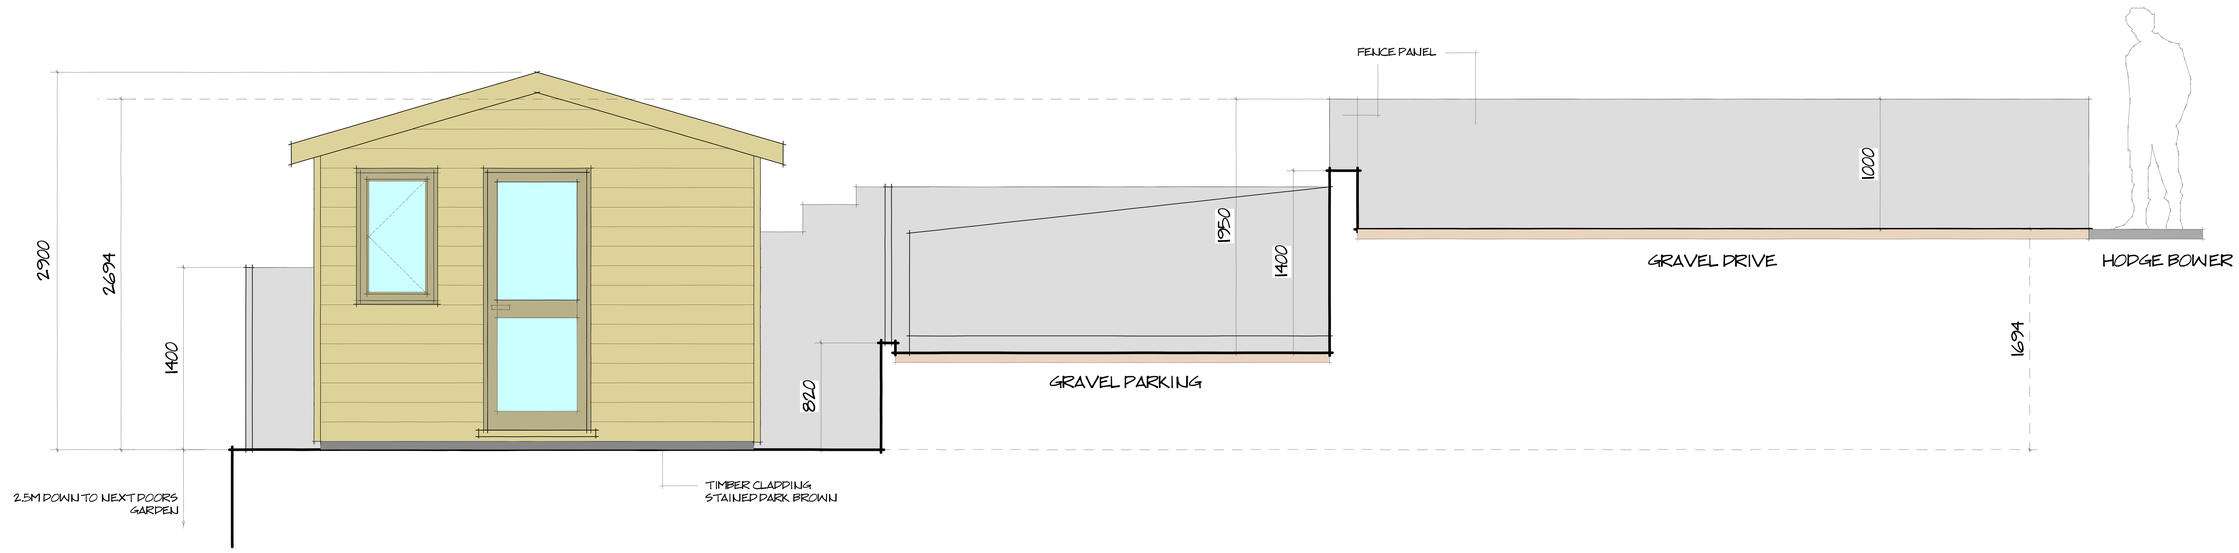

SECTION Z-Z - PROPOSED

STF @A4

0 4M

REV A - 30/04/15 - BUILDING EXTERIOR CHANGED TO TONGUE & GROOVE CLADDING

05-A SECTIONS YY - ZZ