Ordnance Survey material is used with the permission of
The Controller of HMSO, Crown copyright 100 018896.

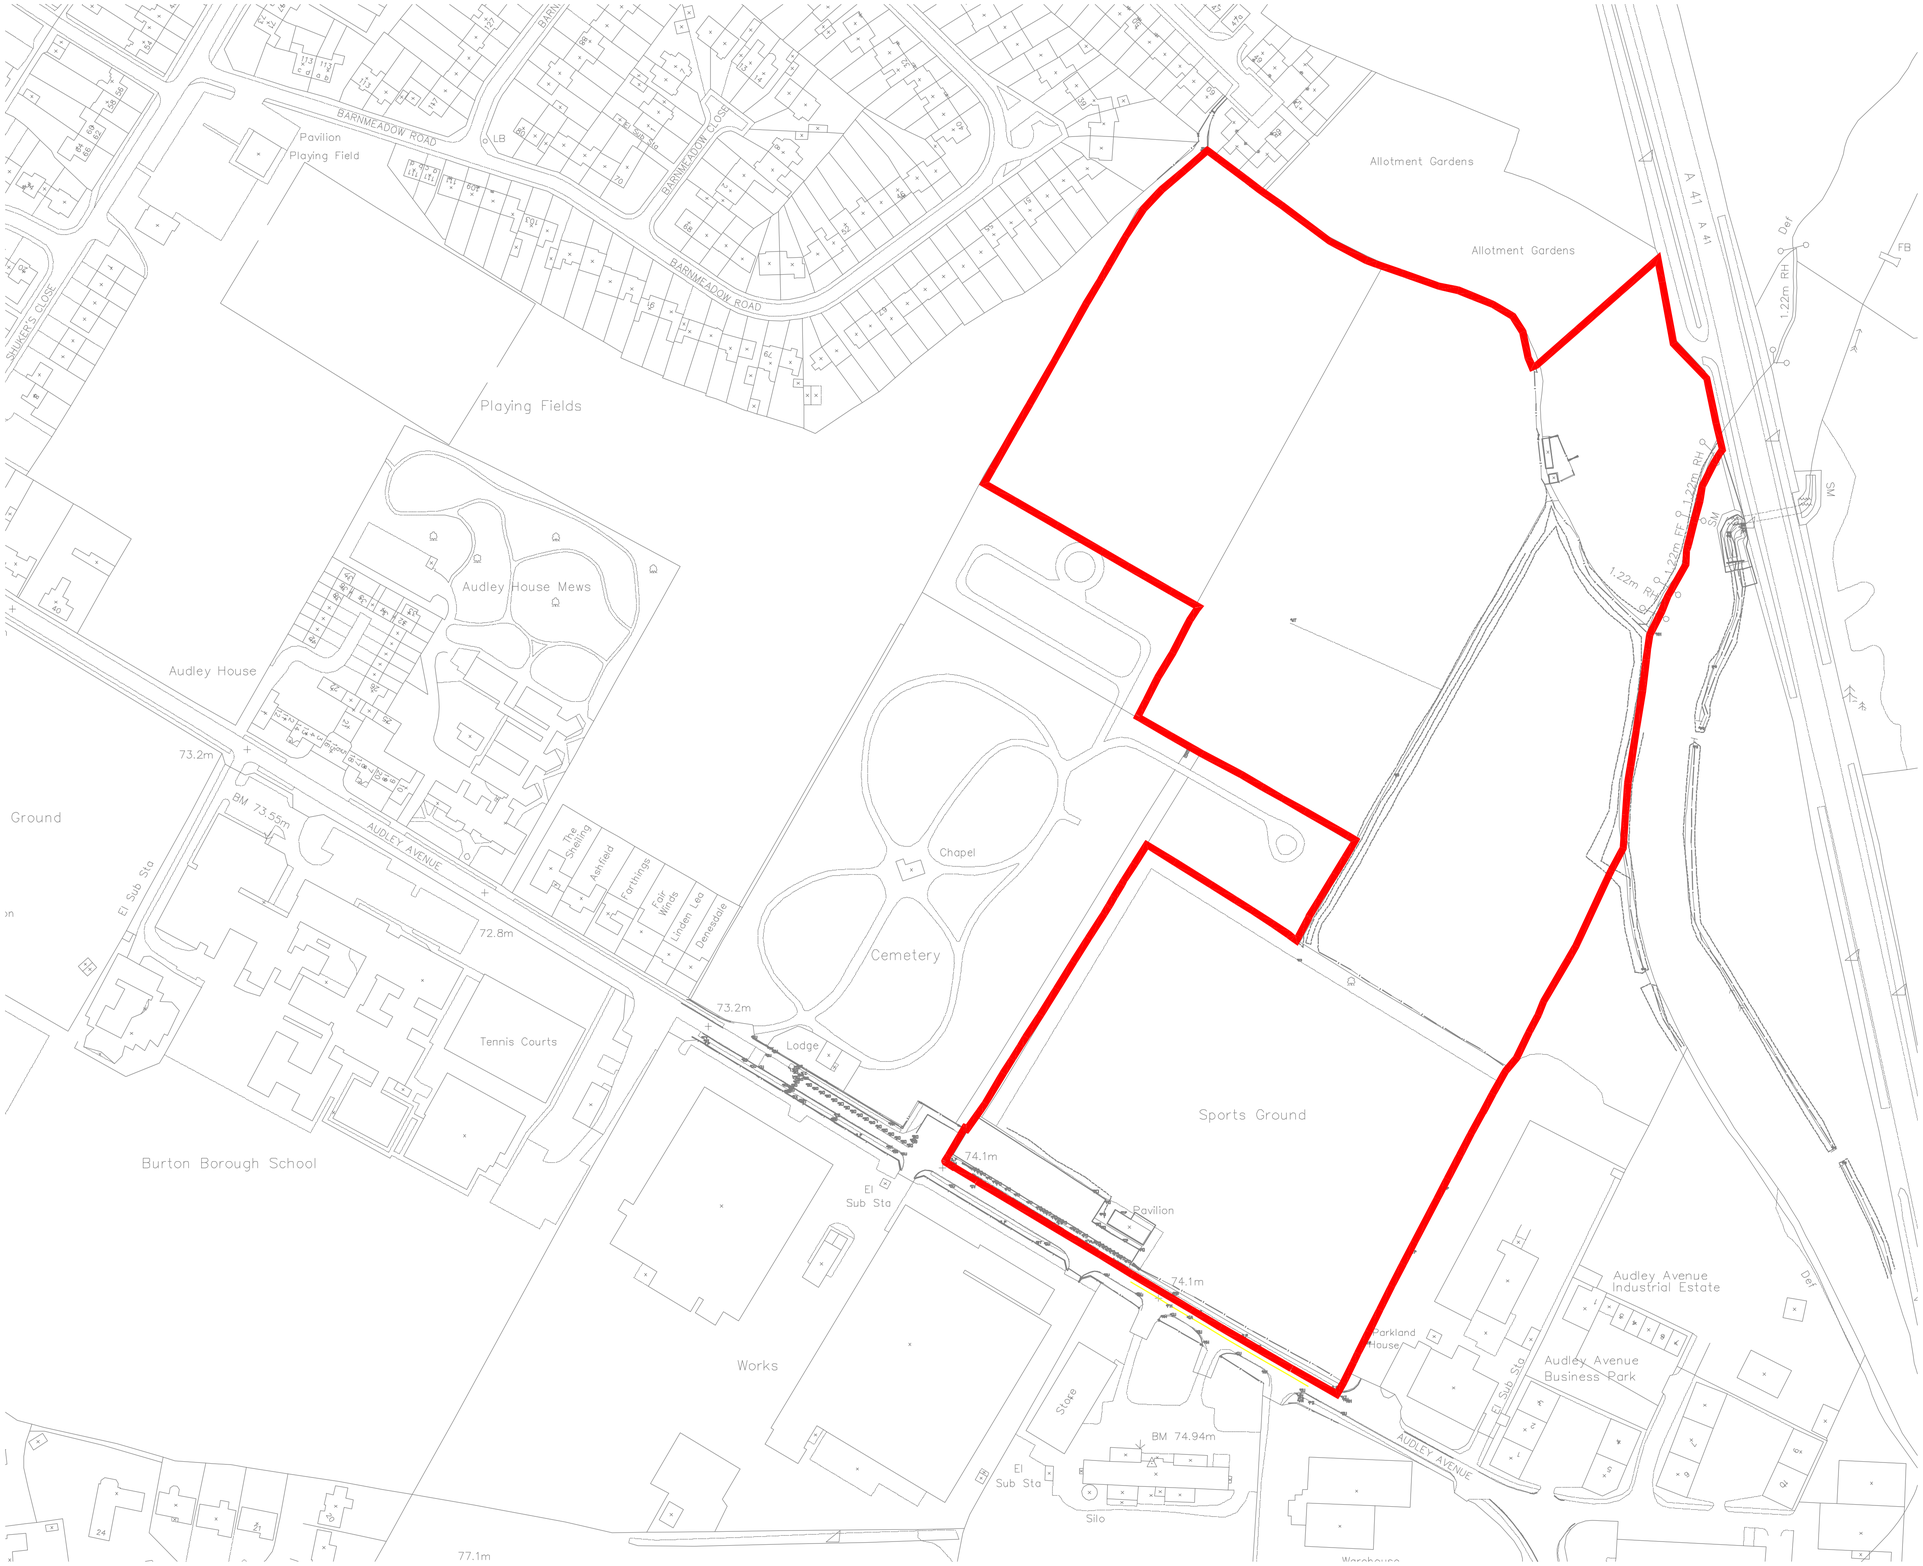

KEY

Application Boundary - 8.80 Ha

N

0 50 100 150m

St Modwen
Audley Avenue
Newport

LOCATION PLAN

1:1250 @ A1 / 1:2500 @ A3

June 2011

2880-L-10 rev **-**

TCM K:\2880\2880\CAD\CAD Location Plan.dwg

masterplanning
environmental assessment
landscape design
urban design
ecology
architecture
arboriculture

FPCR Environment and Design Ltd
Lockington Hall
Lockington
Derby DE74 2RH

t: 01509 672772
f: 01509 674565
e: mail@fpcr.co.uk
w: www.fpcr.co.uk