1st Floor

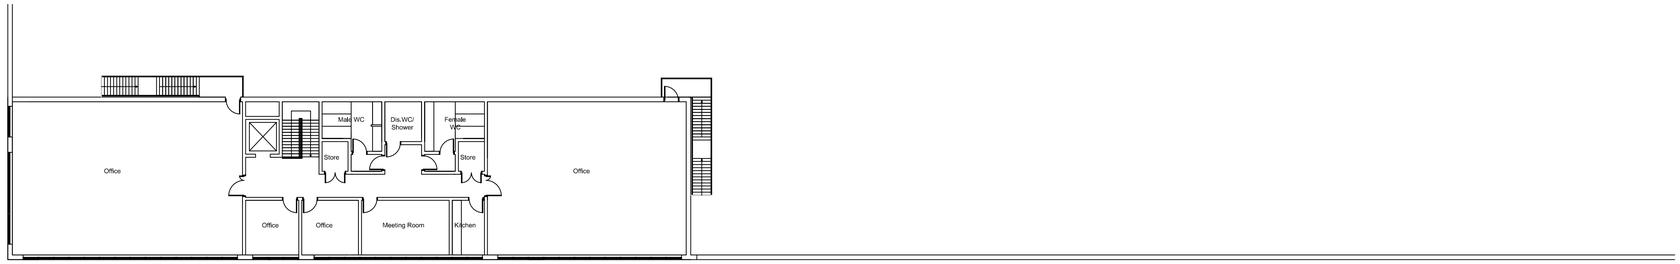

Ground Floor

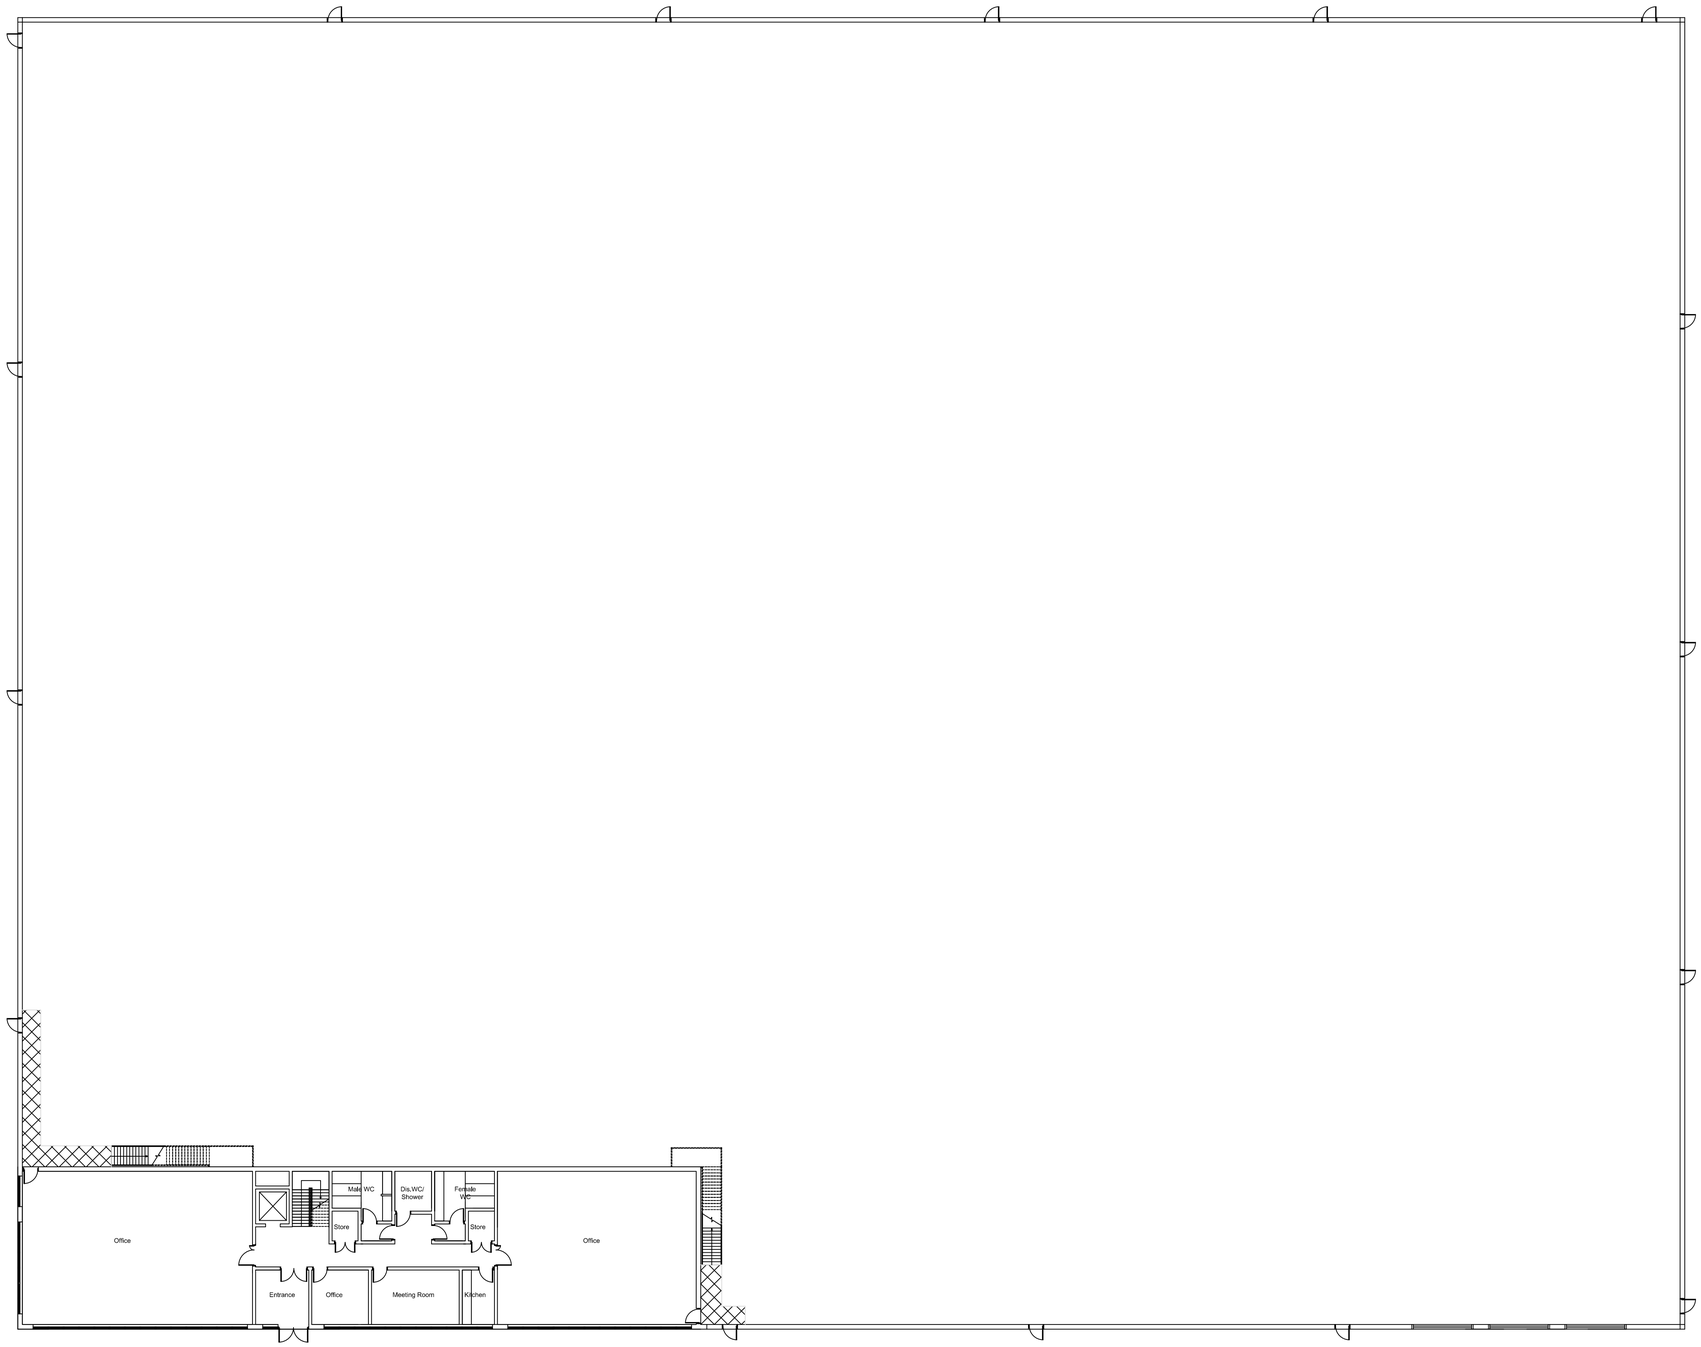

N

a co-operative council

Telford & Wrekin COUNCIL

NOTES:

- This drawing is the intellectual property of Building Innovation Telford
- Do not scale from this drawing - Refer to figured dimensions only.
- Contractor to notify Building Innovation Telford of any discrepancies or site variations immediately.

Rev	Description	By/Chk	Date

biT Architecture

Architecture • Asset Management • Mechanical & Electrical Consultancy
Building Surveying • Project Management • Cost Consultancy

Building Innovation Telford
Wellington Civic Offices, Larkin Way, Wellington, Telford,
Shropshire, TF1 1LX
Telephone: +44(0)1952 384502
Email: property&design@telford.gov.uk
Web site http://www.telford.gov.uk/business

PROJECT

T54 Plot 2 - Industrial Unit

DWG. TITLE

Proposed Plans

SCALE	DRAWN	CHECKED
1:200 @ A1	JA	

DATE	DWG. NO.
June 2015	15125 -P2- P003