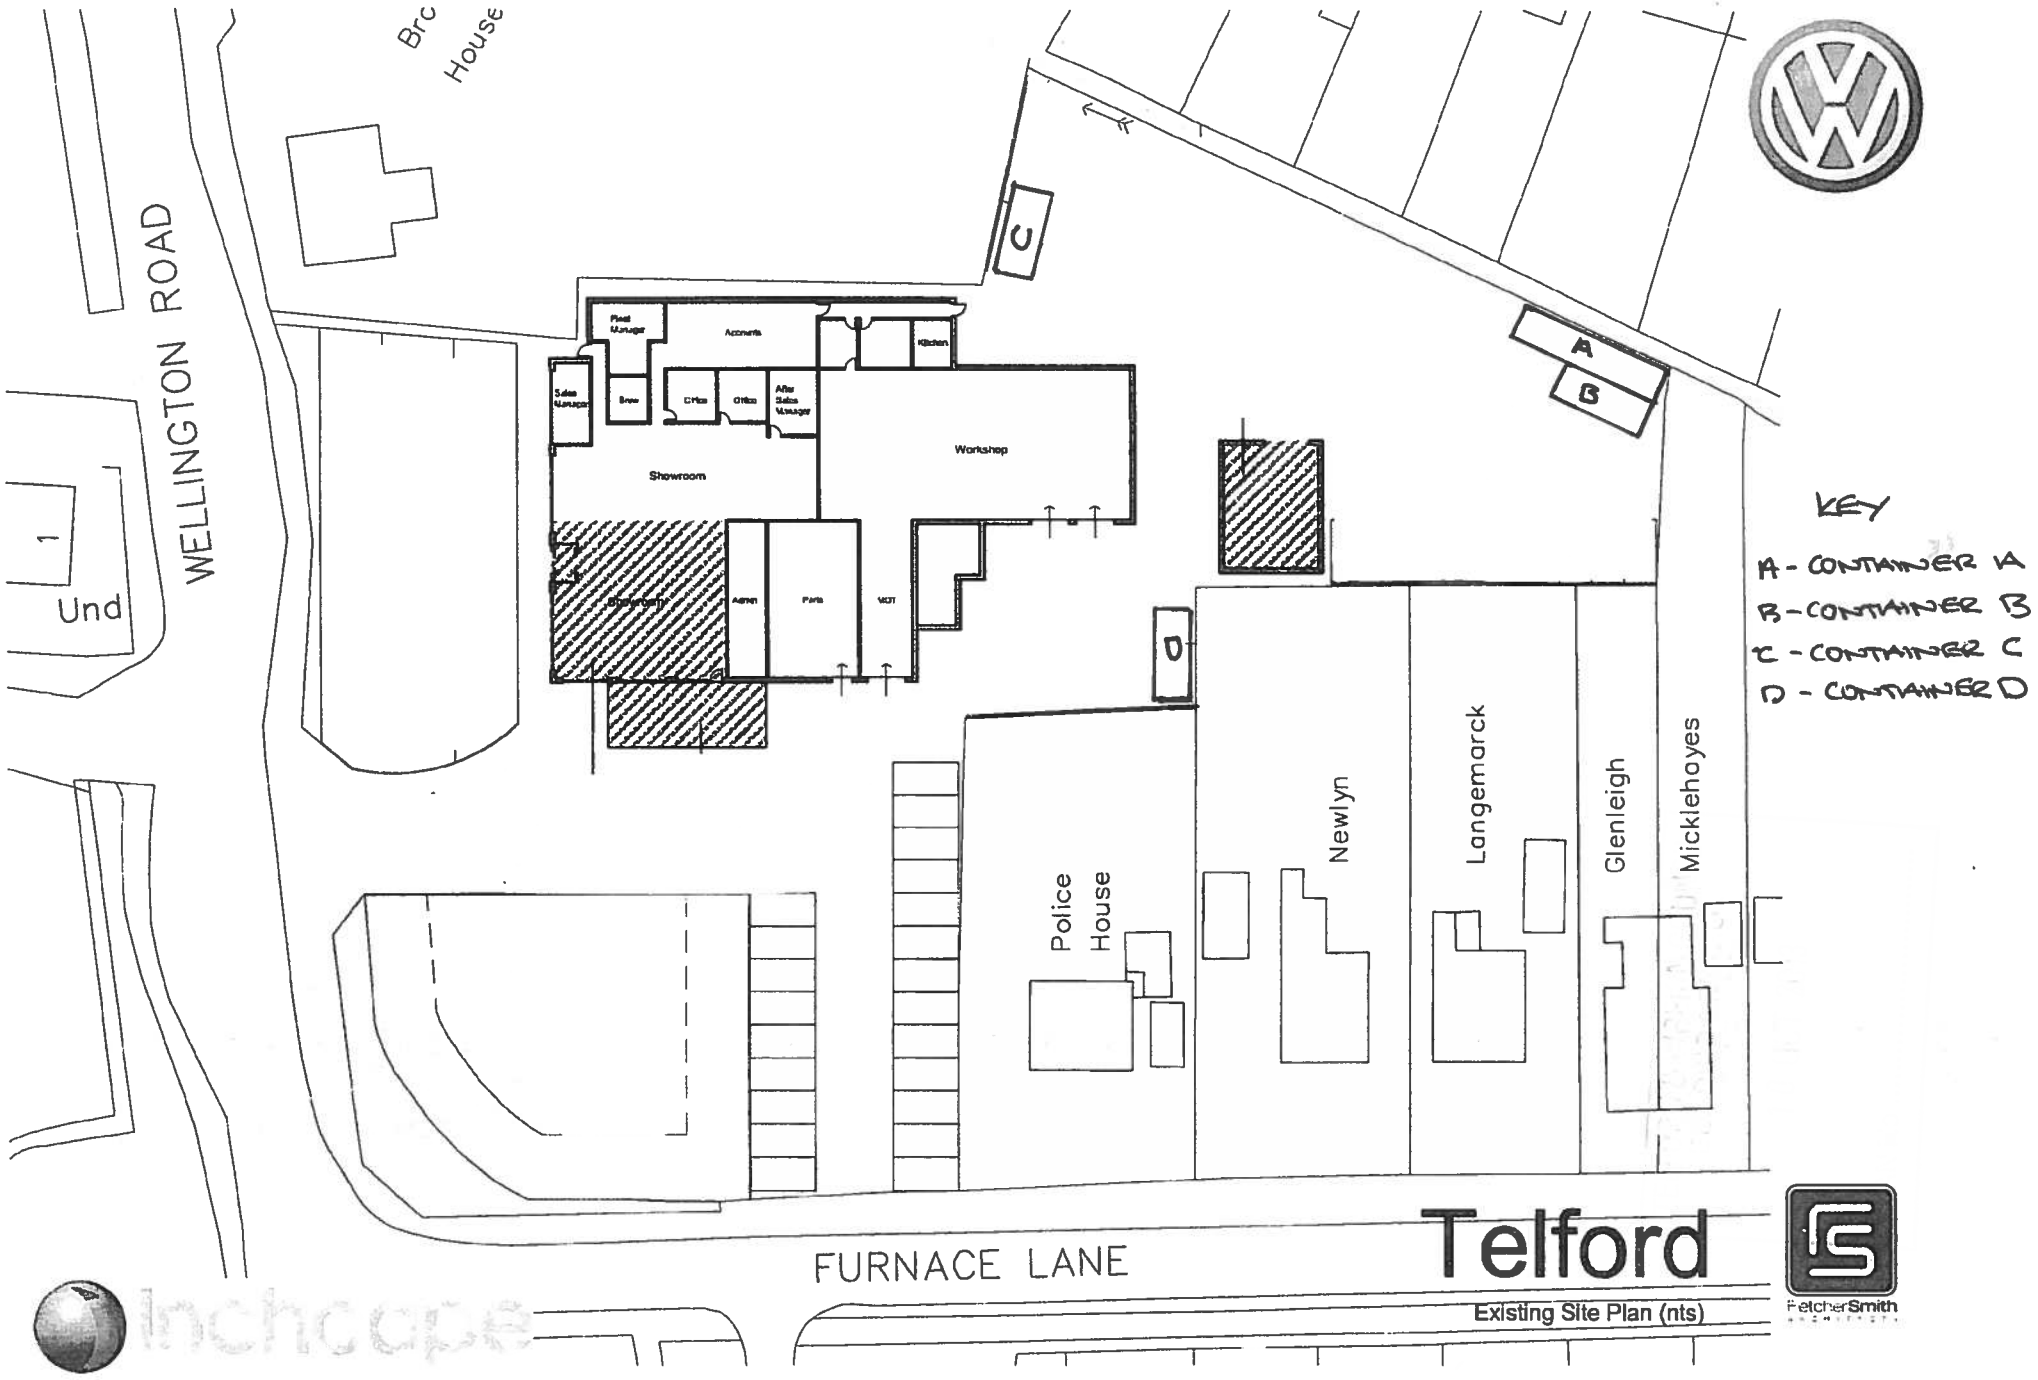
WELLINGTON ROAD
Bro
House
Fleet Manager
Accounts
Kitchen
Sales Manager
Brew
Office
Office
After Sales Manager
Showroom
Workshop
Showroom
Admin
Parts
MOT
Und
1
A
B
C
D
KEY
A - CONTAINER A
B - CONTAINER B
C - CONTAINER C
D - CONTAINER D
Police House
Newlyn
Langemarck
Glenleigh
Micklehoyes
FURNACE LANE
Telford
Existing Site Plan (nts)
FetcherSmith
1:500