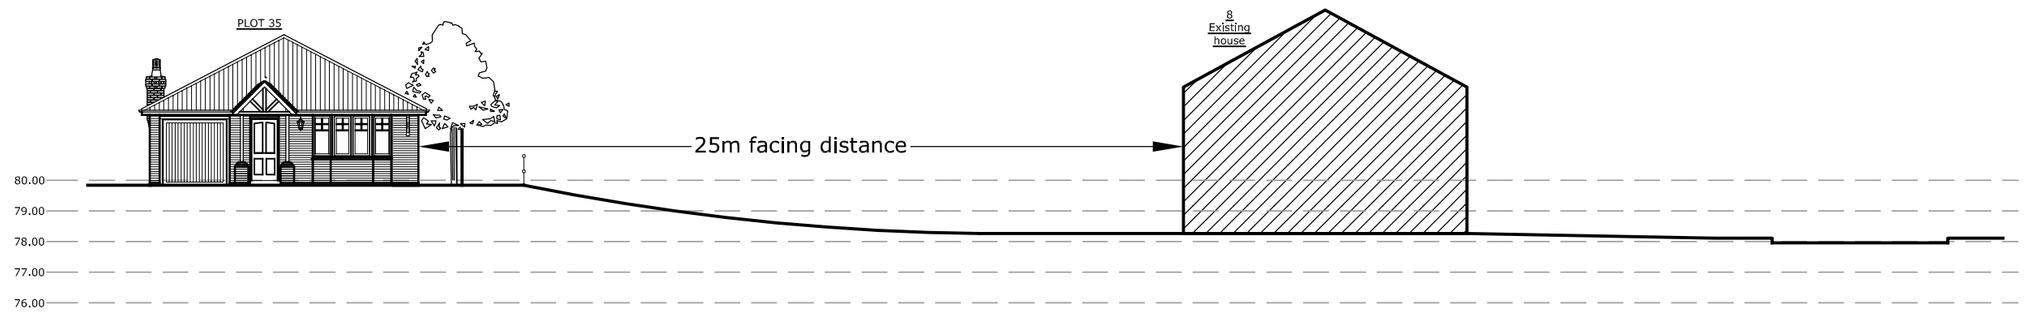

SECTION A-A

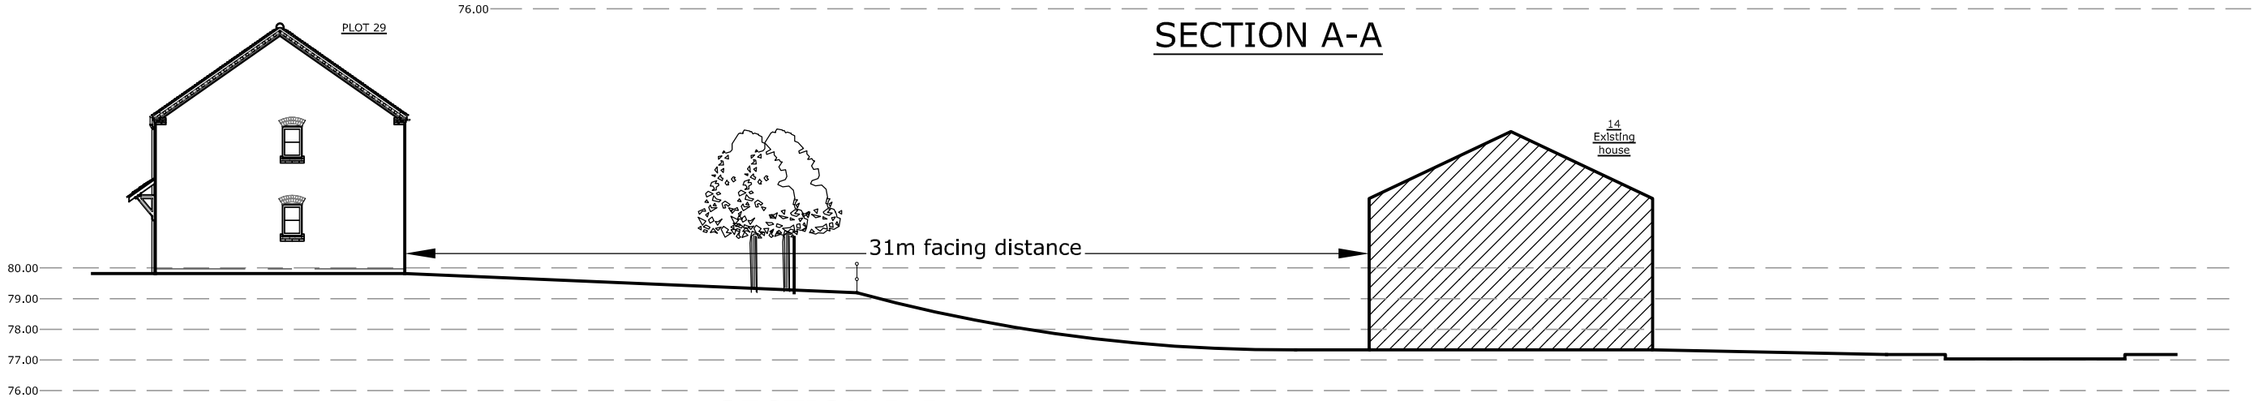

SECTION B-B

	REVISION	DATE	CHEK'D
A	Section C-C added	06.01.14	
B	Section B-B: plot 29 raised to 79.80 and Section C-C removed	03.05.16	

SHROPSHIRE HOMES LTD

THE OLD WORKHOUSE – CROSS HOUSES – SHREWSBURY – SHROPSHIRE – SY5 6JH
TELEPHONE: (01743) 761789 . FACSIMILE (01743) 761773

JOB Station Road, Newport		TITLE Sections	
DWG No. ST-P-03	DATE Dec '13	SCALE 1/500 & 1/200 @ A2	REVISION B
DRAWN J.Groves	CHECKED		REVISION BY SC