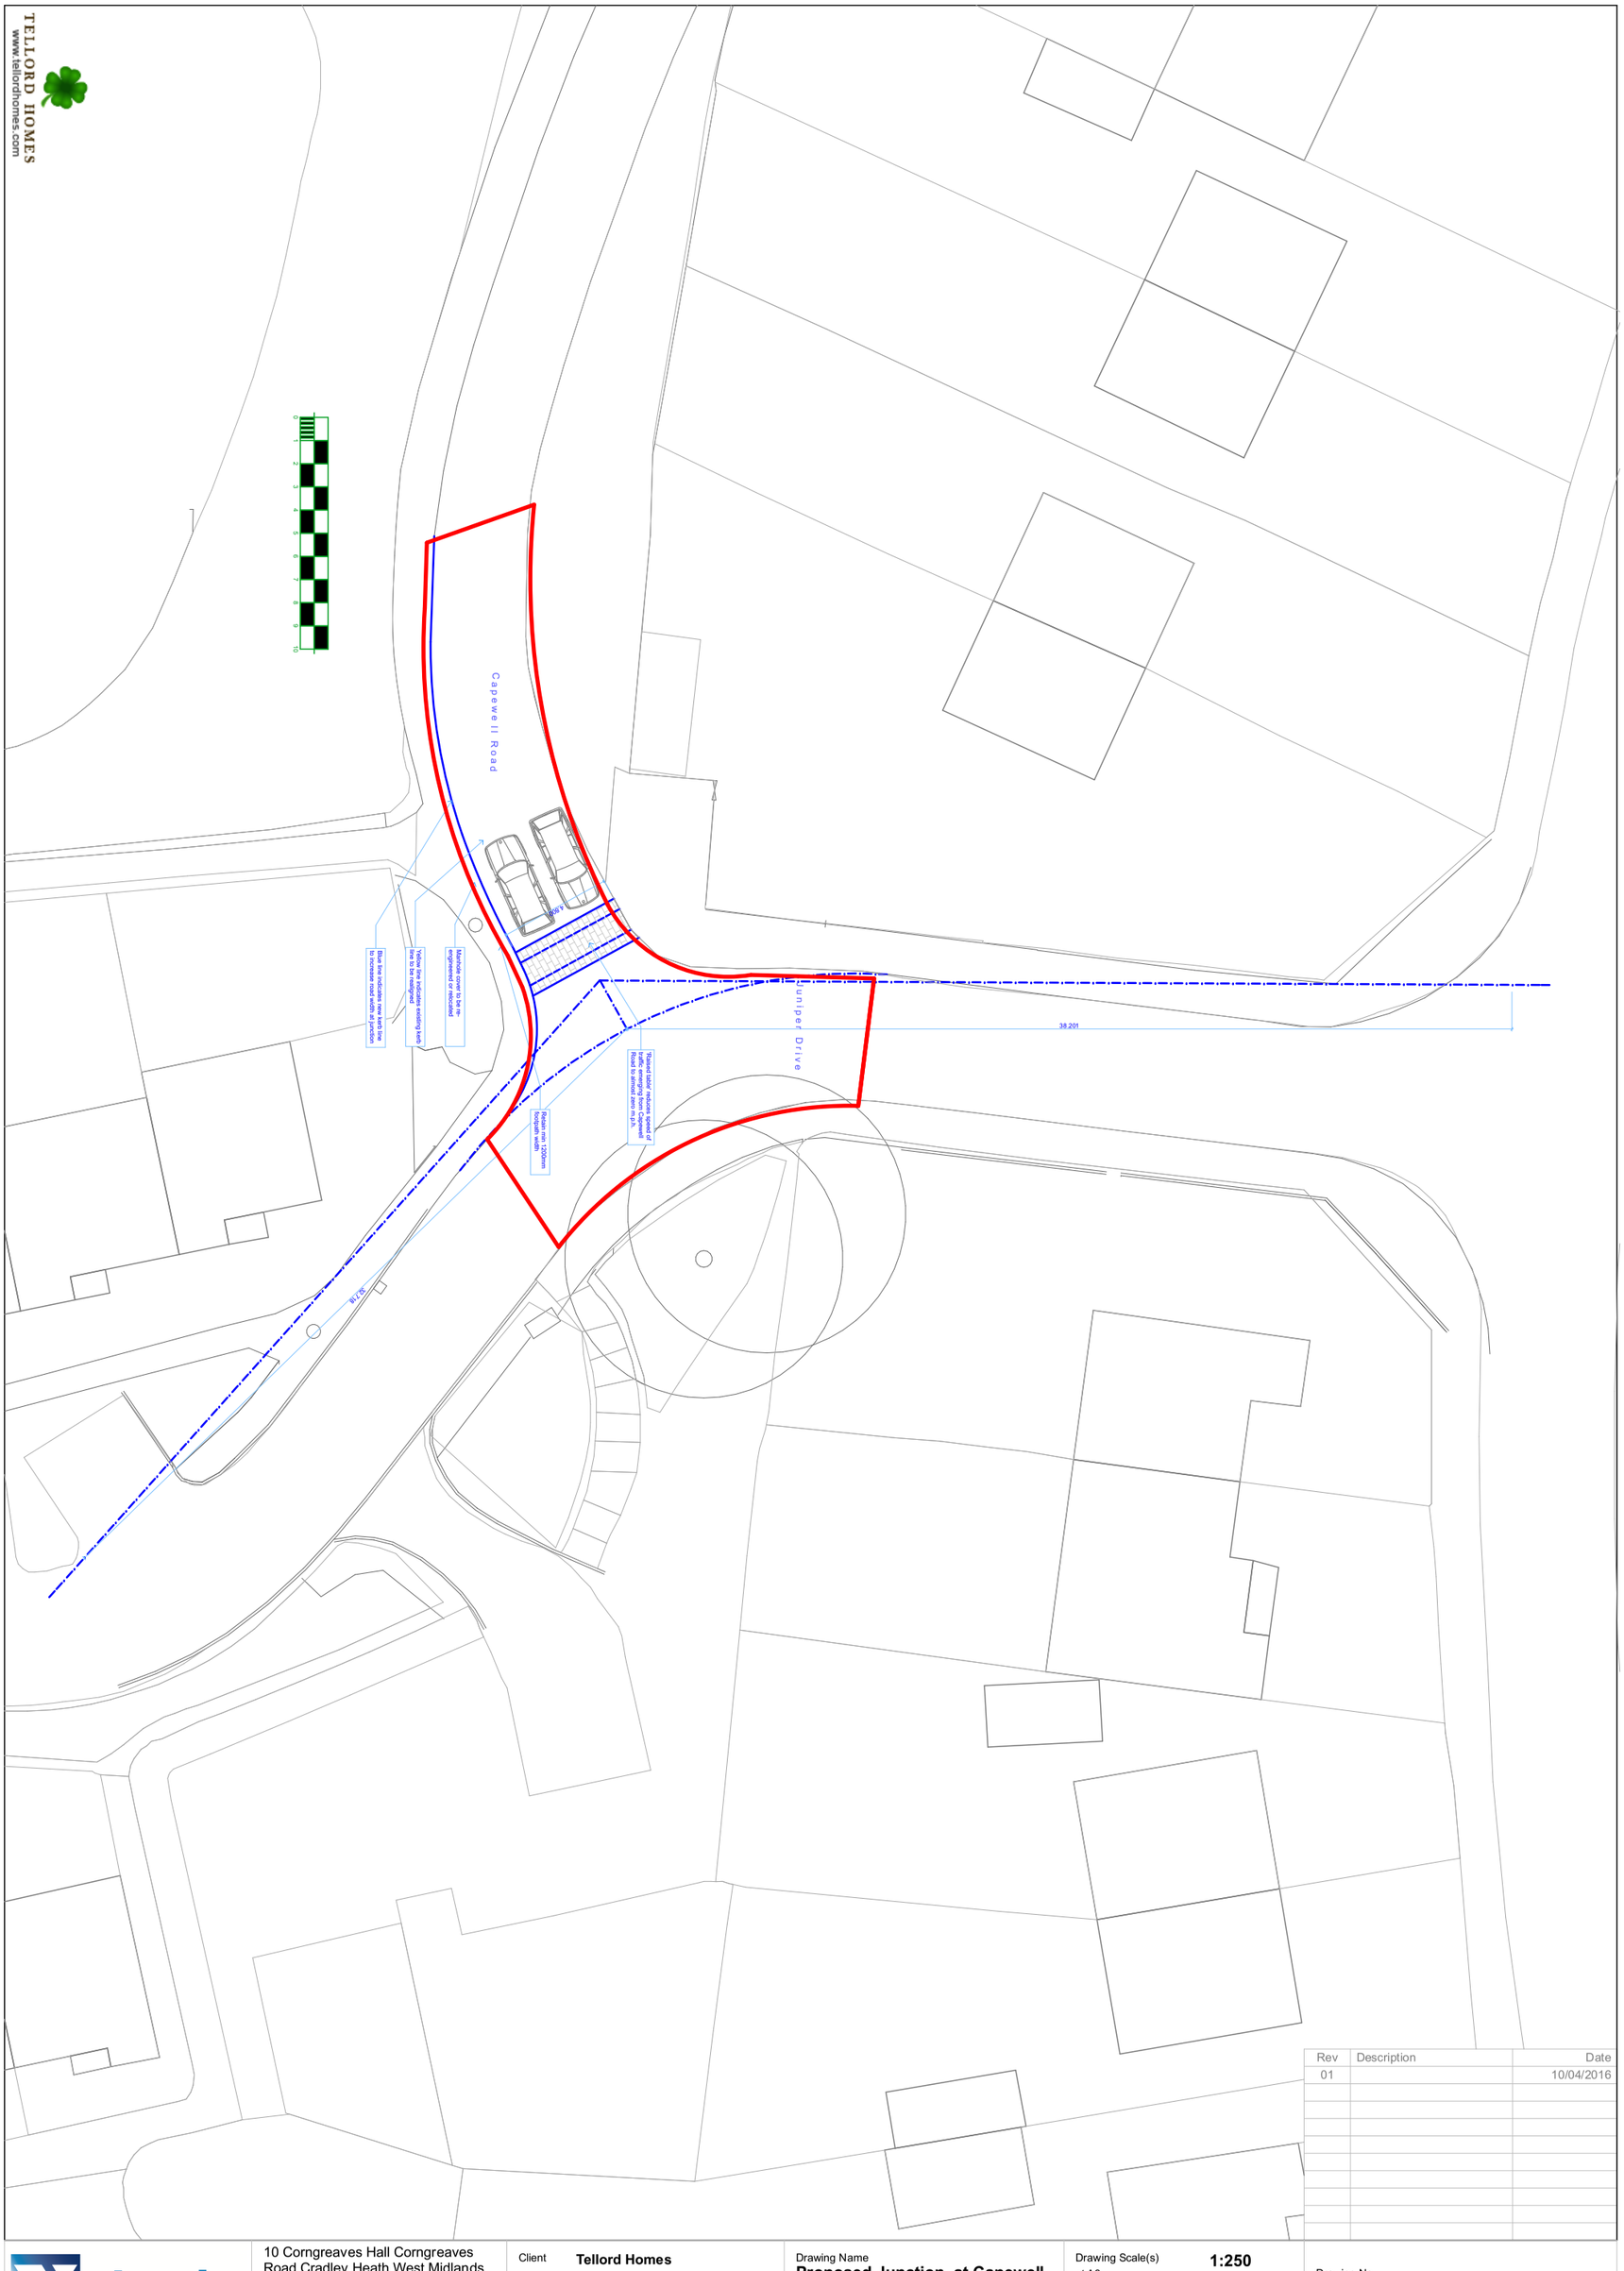

Rev	Description	Date
01		10/04/2016

virtechs
EXPERTS IN BUILDING INFORMATION MODELLING

10 Corngreaves Hall Corngreaves Road Cradley Heath West Midlands B64 7NL
t: 01384 930360
e: mail@virtechs.co.uk

Client: **Tellord Homes**

Job Title: **Land Adjacent to the Blue Pig P.H. Capewell Road Trench Telford Shropshire TF2 6RE**

Drawing Name: **Proposed Junction at Capewell Rd/Juniper Drive**

Drawing Scale(s) at A3: **1:250**

Drawn by **D. E.** Date **10/04/2016**

Status **Planning Application**

Drawing No. **1416_01/7/2.02 Ver 01**