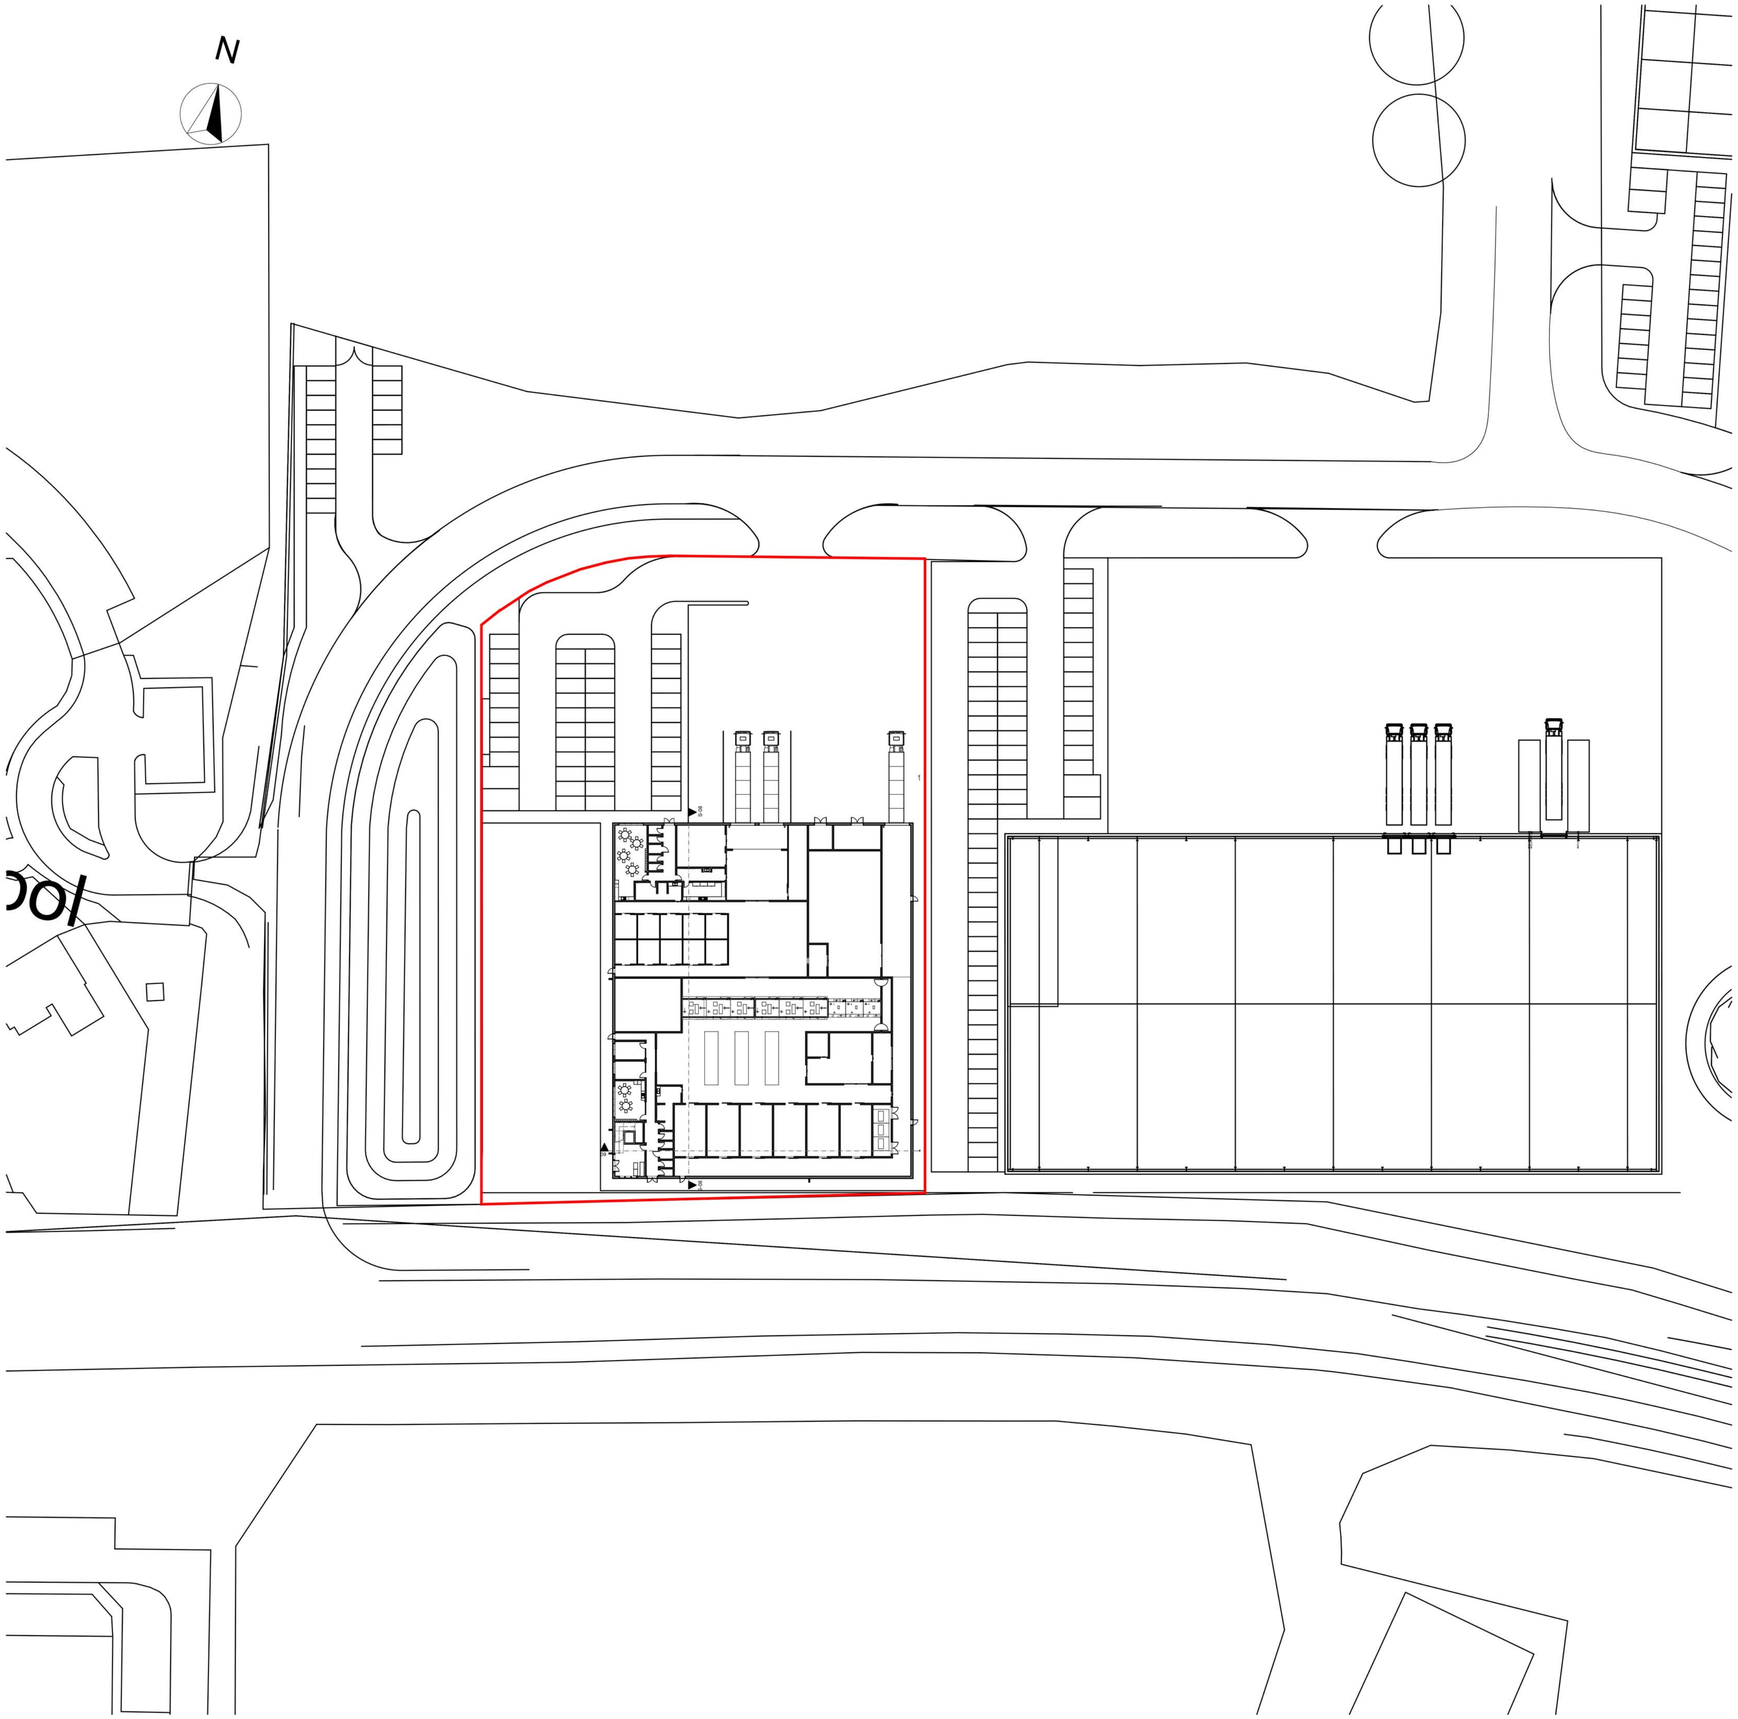


#Disclaimer

Safety Health and Environmental Information Box

Construction Risks, Maintenance/cleaning Risks, Demolition/adaptation Risks

Notes:

| RevID | Detail | Issued By | Issue Date |
|---|---|---|---|

bit
Wellington Civic Offices, Larkin Way, Wellington, Telford, Shropshire, TF1 1LX.
T: 01952 384500
W: www.bit-group@telford.gov.uk

Project
Proposed New Unit 10
Hortonwood West

Client

Layout Title
Proposed Site Plan

Scale @ A1
1:500

Status
Planning

Drawing Number

| project | originator | zone | level | type | role | number | rev |
|---|---|---|---|---|---|---|---|
| 15214 | biT | XX | XX | DR | A | 100 | |