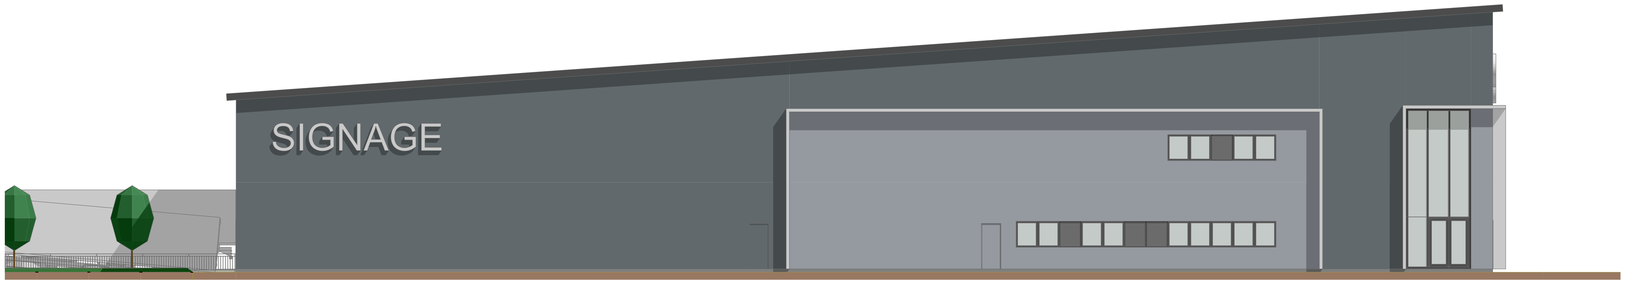

West Elevation

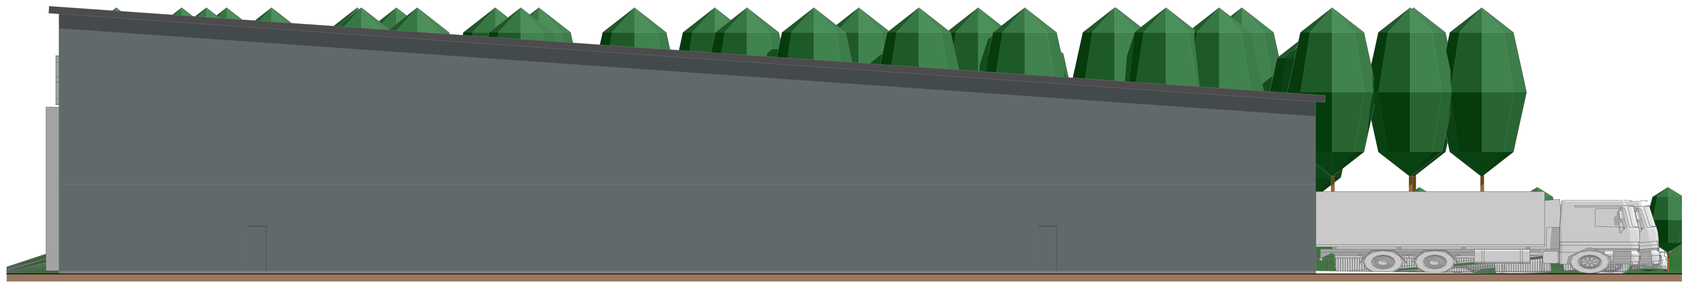

East Elevation

South Elevation

North Elevation

#Disclaimer

Safety Health and Environmental Information Box

Construction Risks, Maintenance/cleaning Risks, Demolition/adaptation Risks

Notes:

RevID	Detail	Issued By	Issue Date

bit
Wellington Civic Offices, Larkin Way, Wellington, Telford, Shropshire, TF1 1LX.
T: 01952 384500
W: www.bit-group@telford.gov.uk

Project
Proposed New Unit 10
Hortonwood West

Client

Layout Title
Proposed Elevations

Scale @ A0
1:100

Status
Planning

Drawing Number

project	originator	zone	level	type	role	number	rev
15214	biT	XX	XX	M2	A	300	