
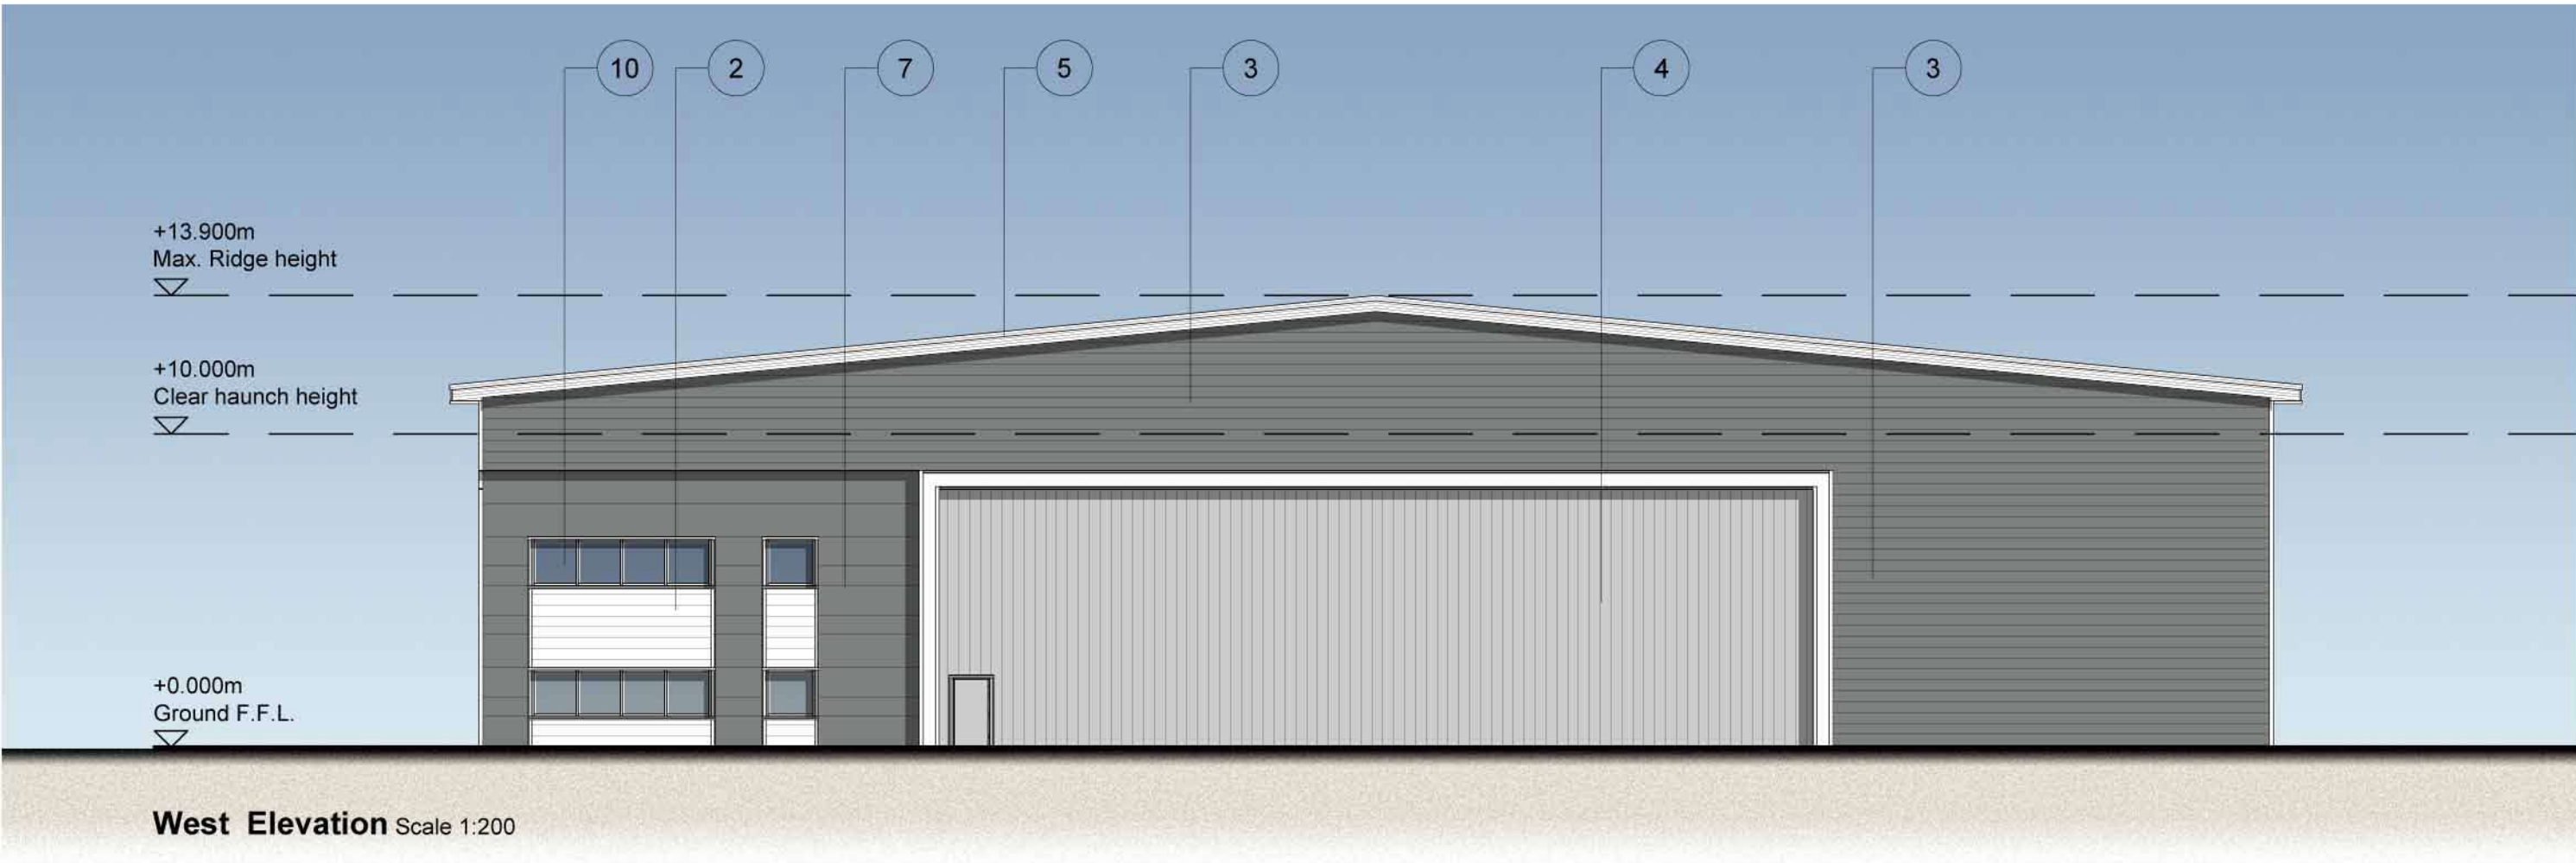
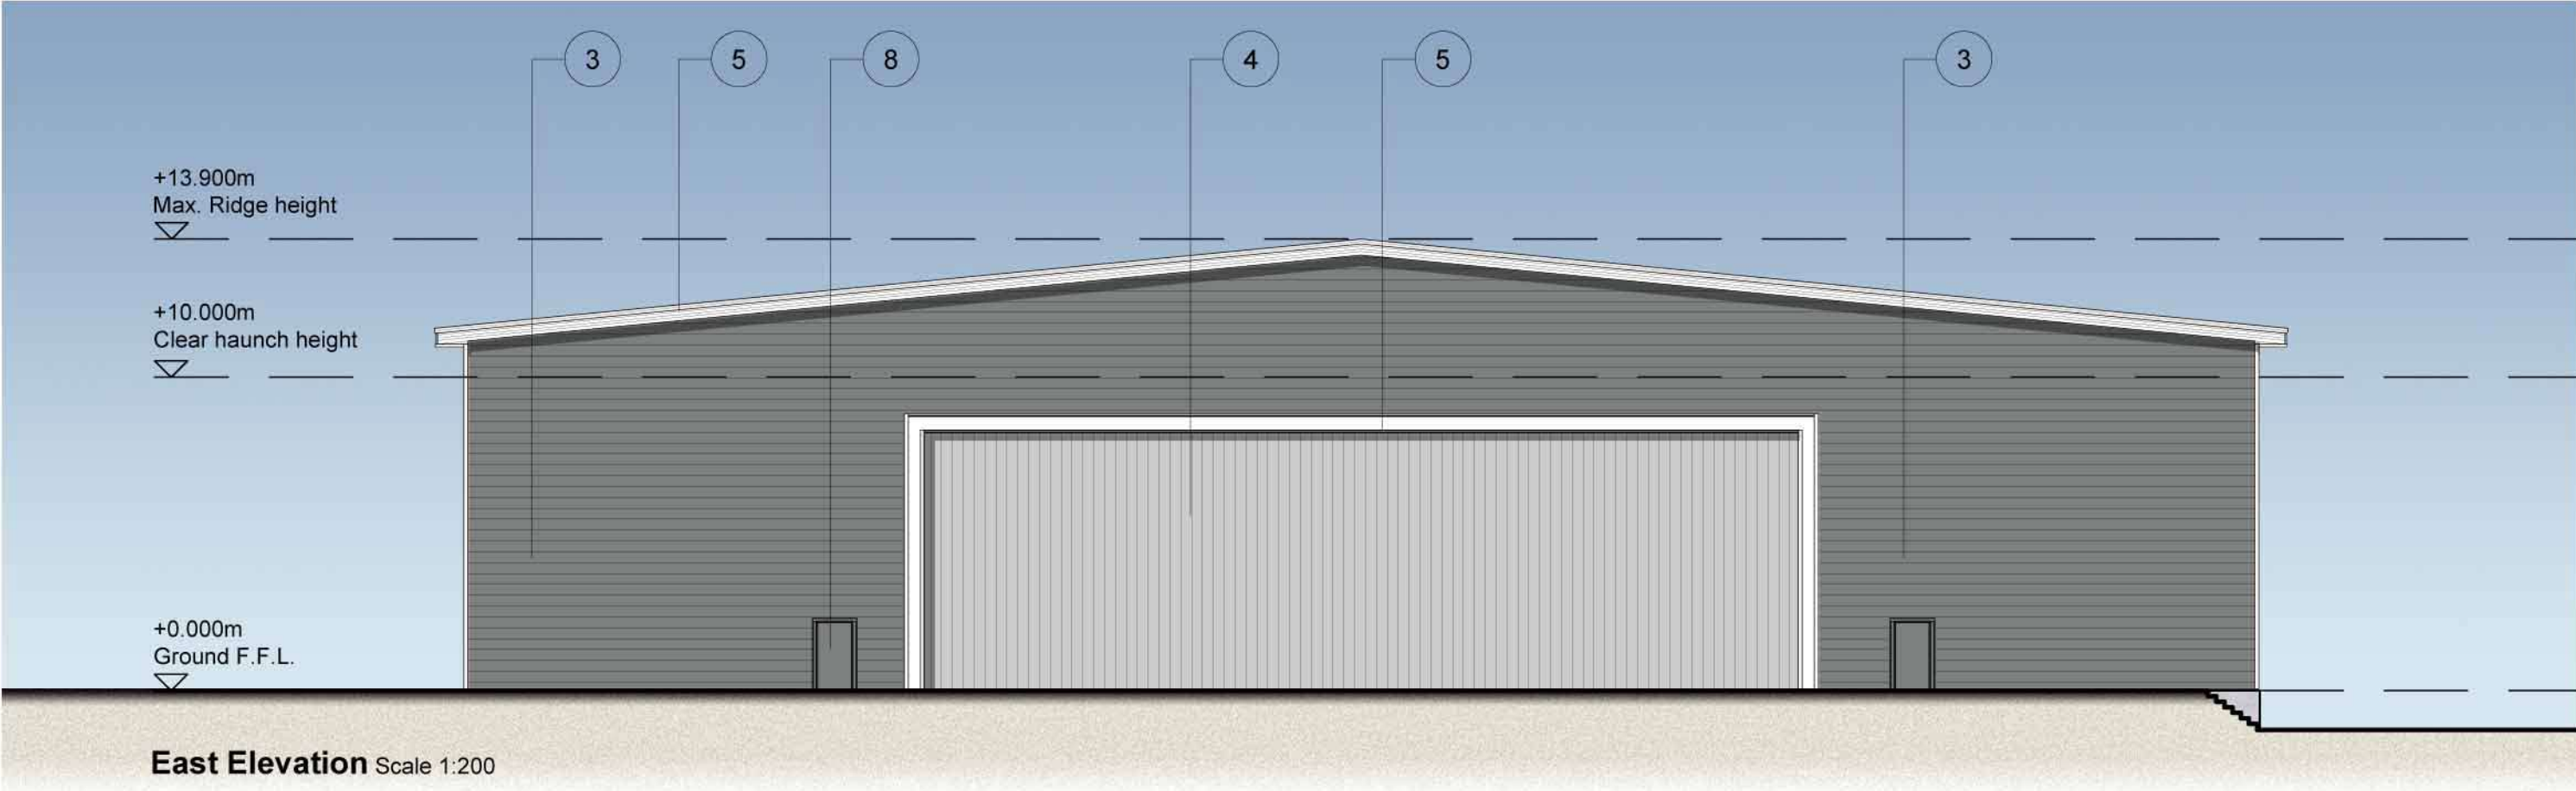
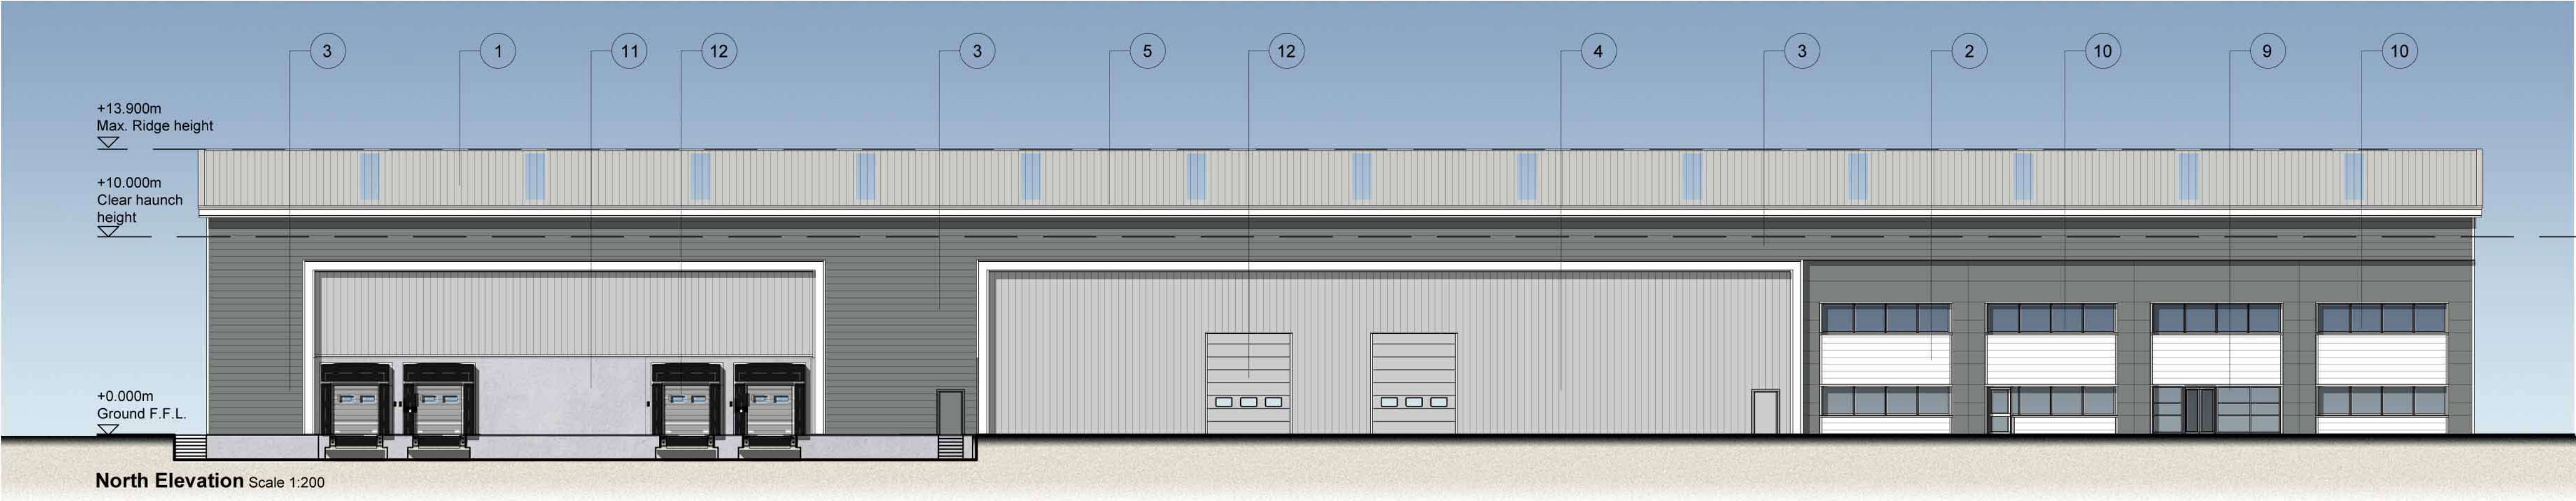


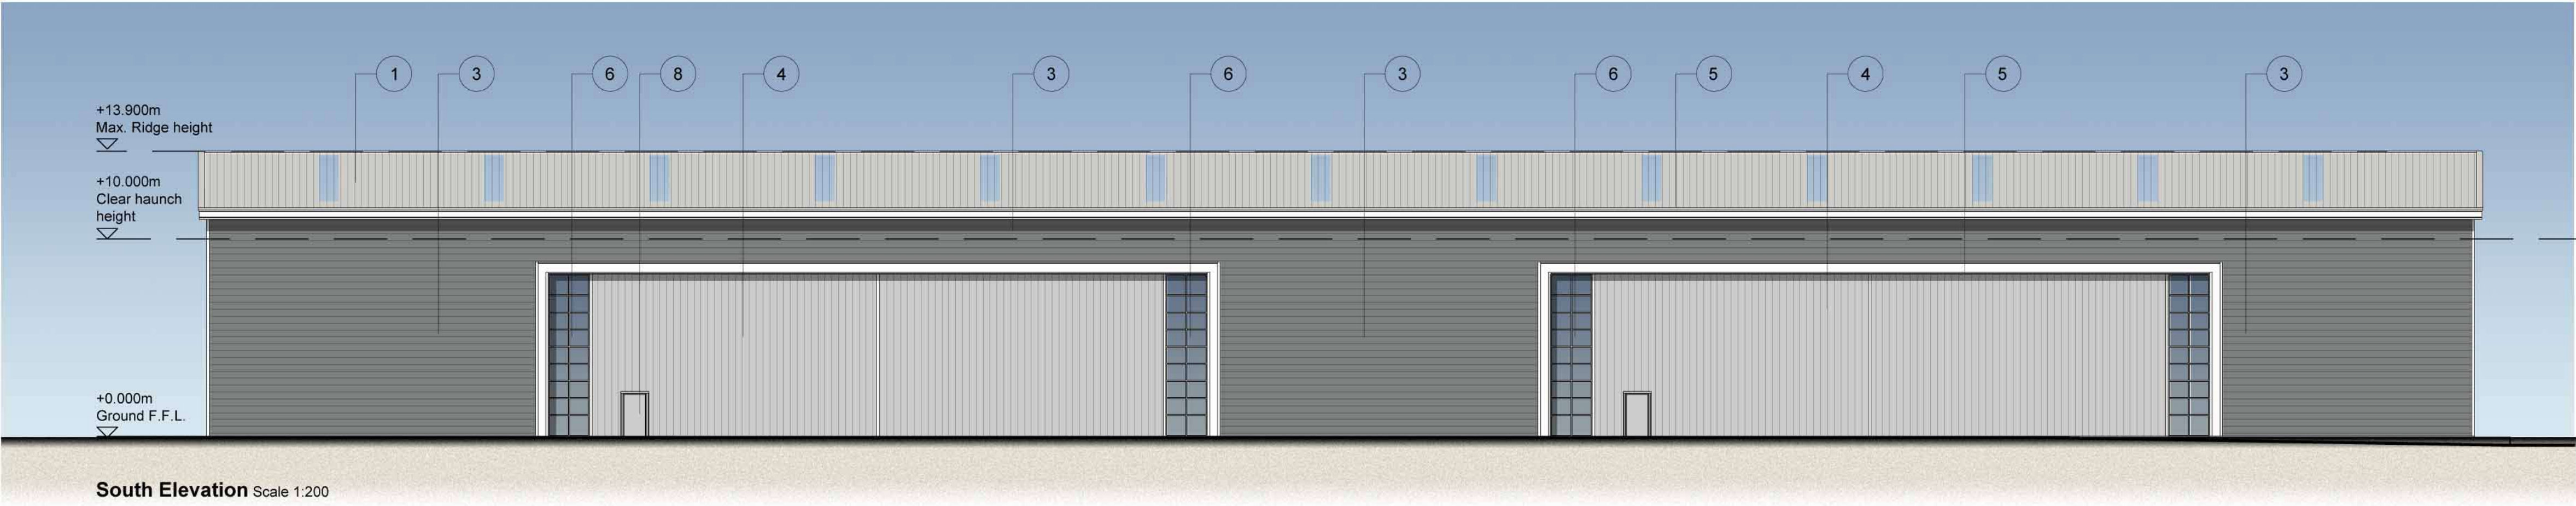

KEY:

- 1 Roof cladding. Finish: Colourcoat Prisma 7038 Goosewing Grey
- 2 Profiled cladding laid horizontally: Finish: Colourcoat Prisma RAL 9010 White
- 3 Profiled Cladding laid horizontally: Finish: Colourcoat Prisma RAL 7012 Slate Grey
- 4 Profiled cladding laid vertically Finish: Colourcoat Prisma RAL 9006 Silver Metallic
- 5 Polyester powder coated aluminium trims and flashings Finish: RAL 9010 White
- 6 Kingspan AWP KS1000 DLAWP polcarbonate panels
- 7 1000/900/600 Microrib composite cladding laid horizontally Finish: Colourcoat Prisma RAL 7012 Slate Grey
- 8 Personnel Doors
- 9 Polyester powder coated aluminium curtain walling with sealed unit, clear, toughened double glazing Finish: Frames to be RAL 7012 Slate Grey
- 10 Polyester powder coated aluminium windows with sealed unit, clear, toughened double glazing Finish: Frames to be RAL 7012 Slate Grey
- 11 Pre-cast concrete

- 12 Composite roller shutter doors with micro rib profile Finish: RAL 9006 Silver Metallic

rev amendments by ckd date

Hortonwood West, Telford
Unit 9 - Building Elevations - Option 6



Newark Beacon Innovation Centre, Cafferata Way, Newark, Nottinghamshire NG24 2TN
t +44 (0)1636 653027 f +44 (0)1636 653010 e info@umcarchitects.com

Drawing Status:	Planning
Drawn / Checked:	CA / DSU
Date:	14.10.2015
Scale:	1:200 A1
Drawing no:	Revision:
15088 P205	P0

1m SCALE 1:200