Ref:

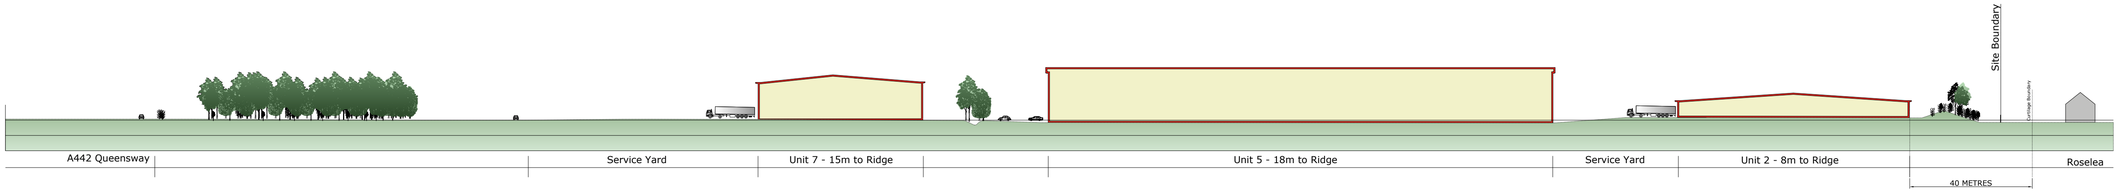

Section A-A, 1:1000

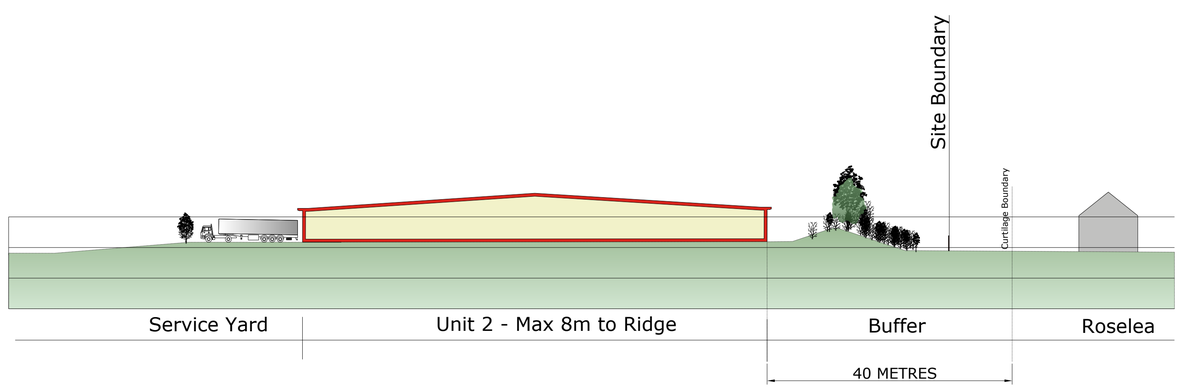

Section B-B, 1:500

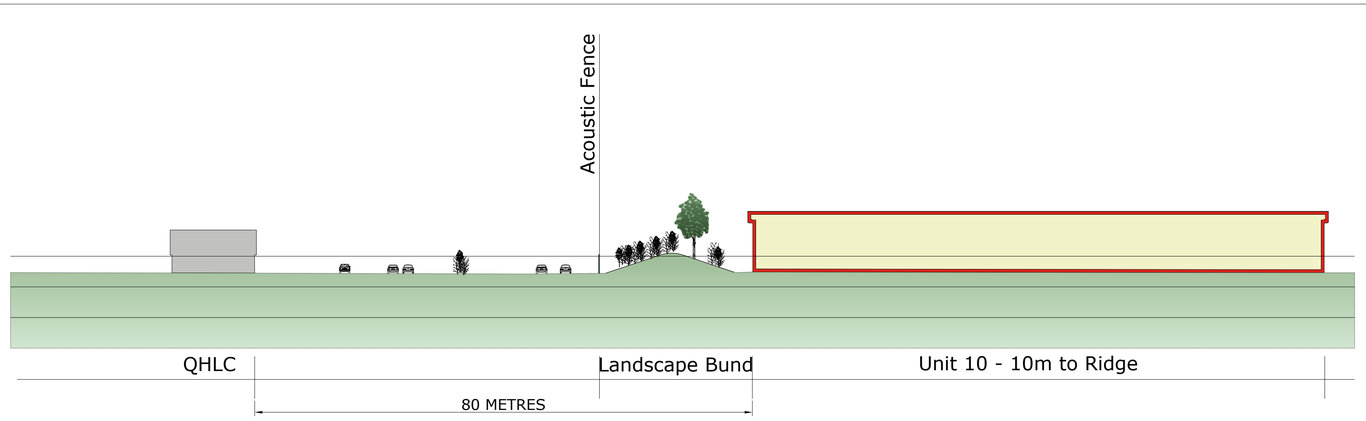

Section C-C, 1:500

Architects | Masterplanners

STEPHEN GEORGE
& PARTNERS LLP

170 London Road
Leicester LE2 1ND

t: 0116 247 0557 **f:** 0116 254 1095
www.stephengeorge.co.uk

Telford, Hortonwood
Queensway

Cross Sections

Drawing status:	Planning
CAD reference:	14-087
Drawn:	MMS
Team:	MMS
Date:	09/2015
Scale:	As noted@ A1

Project no:	Dwg no:	Rev:
14-087	P011	P7

This drawing, the works and concepts depicted are copyright of Stephen George & Partners and may not be reproduced or made use of, either directly or indirectly without express written consent. Do not scale off this drawing. All heights, levels, sizes and dimensions to be checked on site before any work is put to hand.