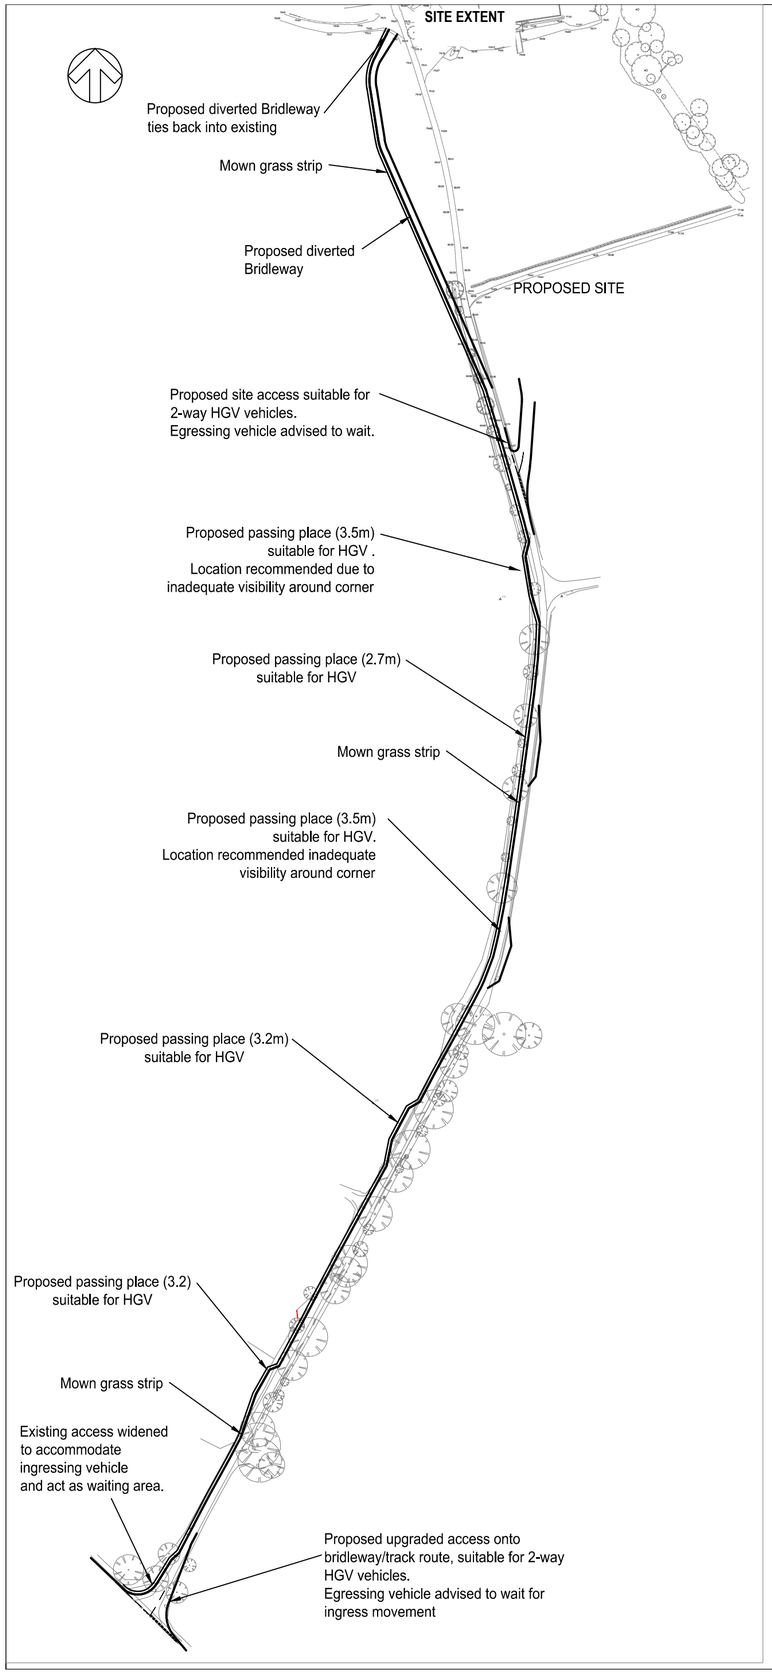

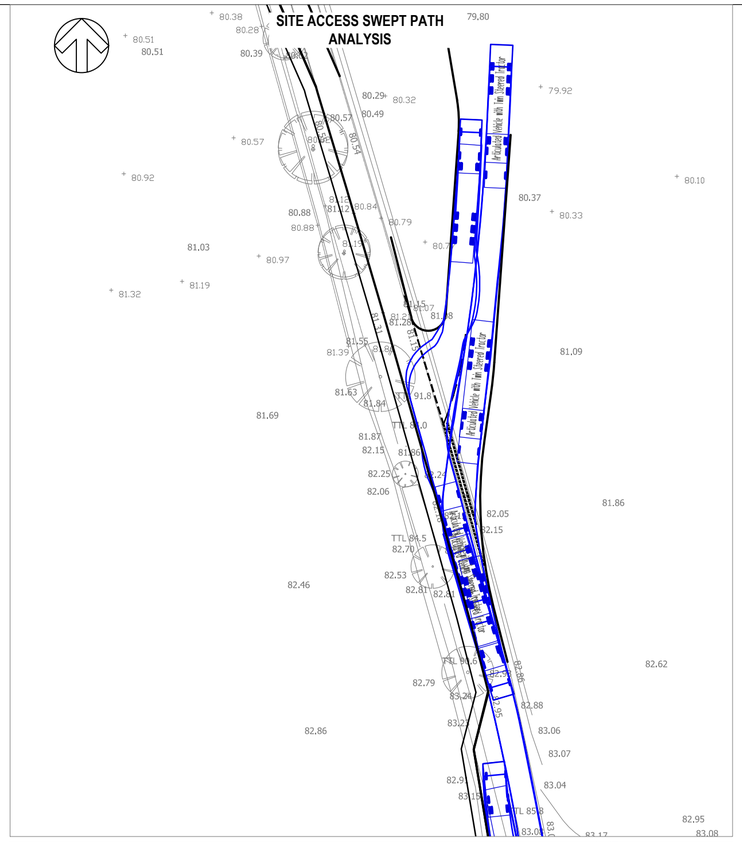

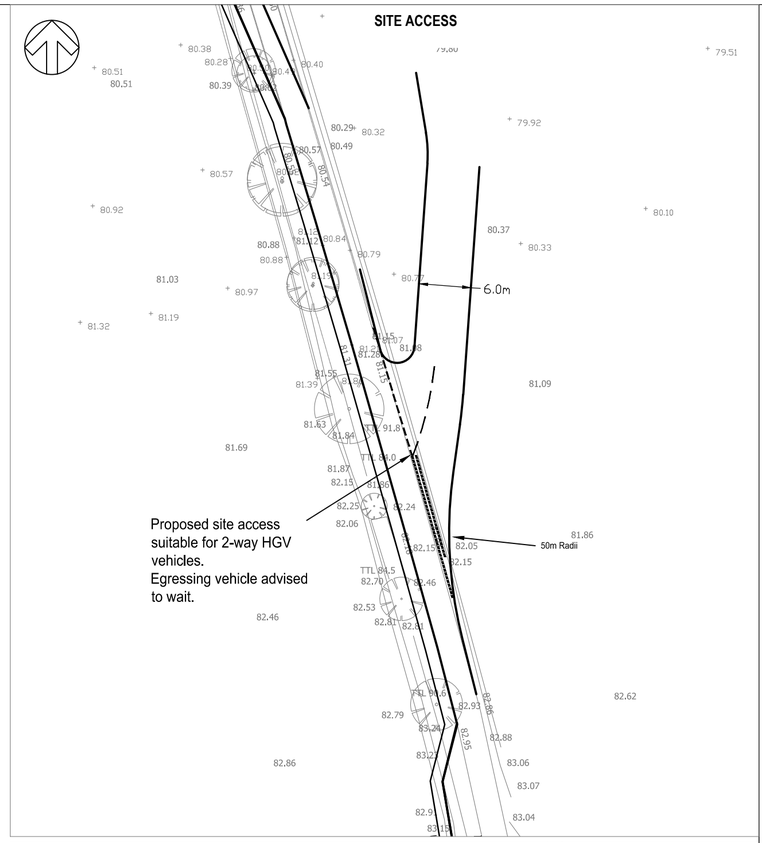

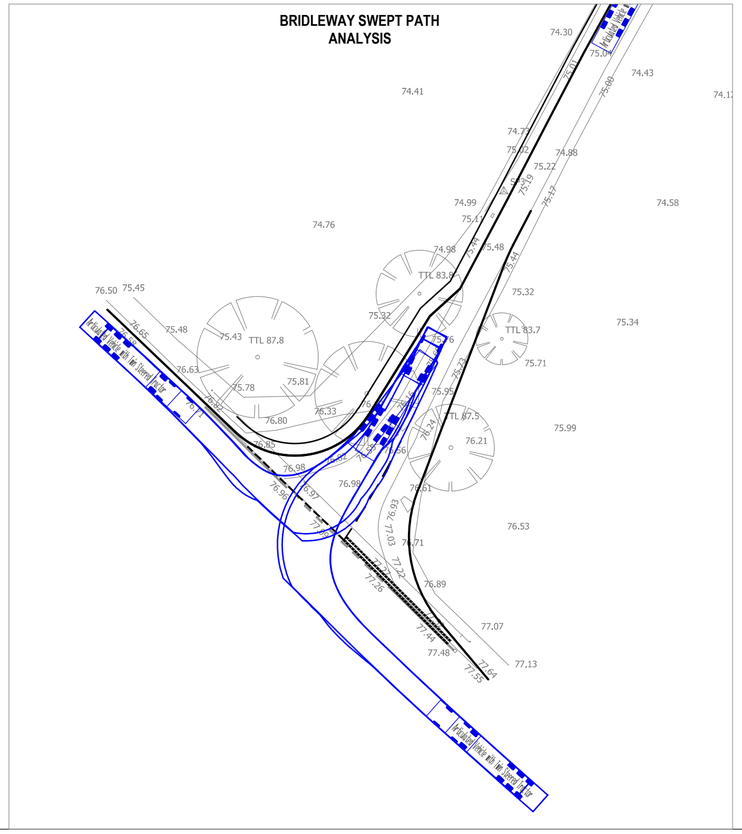

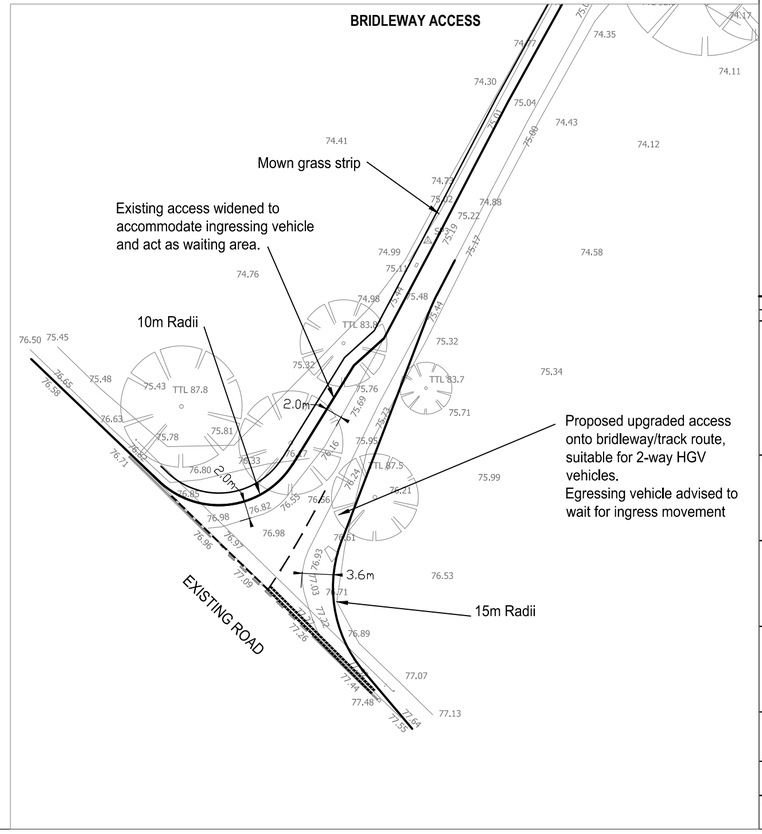

© This drawing must not be reproduced in whole or in part without the express written consent of Badingham Ltd.

NOTES

1. If this drawing has been received electronically it is the recipients responsibility to print the document to the correct scale.
2. All dimensions are in millimetres unless stated otherwise. It is recommended that information is not scaled off this drawing.
3. This drawing should be read in conjunction with all other relevant drawings and specifications.
4. Drawing based on Topographical survey provided by others, its accuracy cannot be guaranteed.

KEY

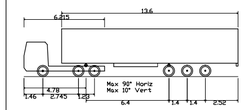

Articulated Vehicle with Twin Steered Tractor

Overall Length	16.500m
Overall Width	2.550m
Overall Body Height	3.691m
Min Body Ground Clearance	0.426m
Max Track Width	2.500m
Lock to Lock Time	6.00s
Kerb to Kerb Turning Radius	6.987m

Rev	Date	Description	Drawn	Checked
A	02/16	Mown grass strip added	AD	AS

Badingham
Concept | Consult | Construct
Transport & Infrastructure Consultants
T. +44(0)20 3056 9626 www.badinghamuk.com

Project
Deepdale Farm, Newport

Client
DF, MA & AJ Craddock

Title
Proposed Access and Swept Path Analysis

Status
For Information

Scale	Date	Drawn	Checked
1:500 @ A2	25/11/15	AKD	AS

Job No	Drawing No	Revision
0444	001	A