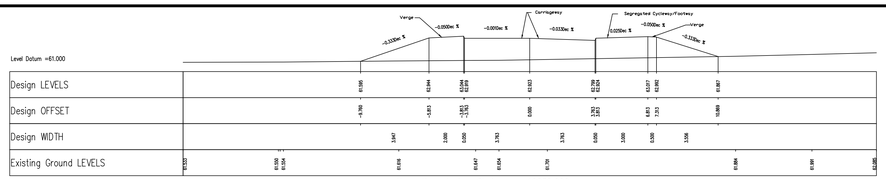

X-section: A-A Chainage = 10230.000

Section A
H = 1:100 V = 1:100

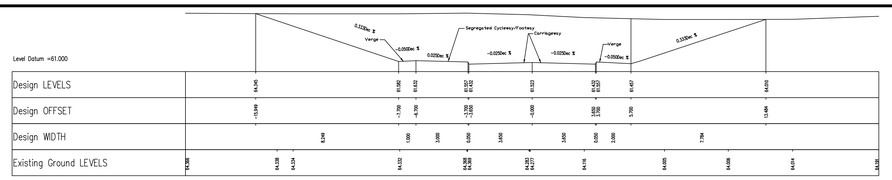

X-Section B-B Chainage = 10440.000

Section B
H = 1:100 V = 1:100

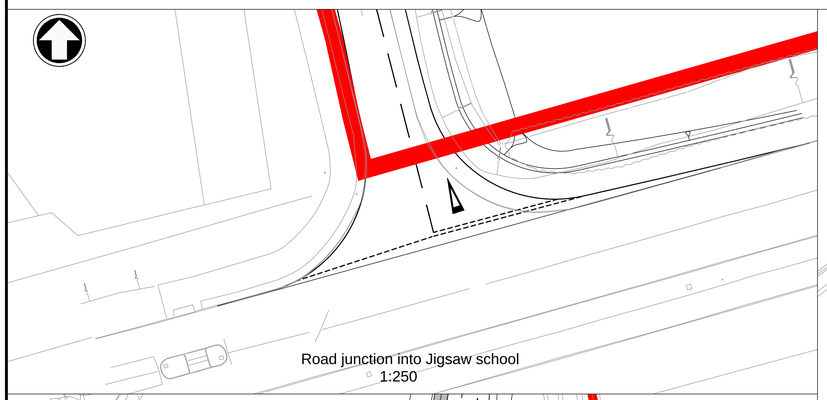

Road junction into Jigsaw school
1:250

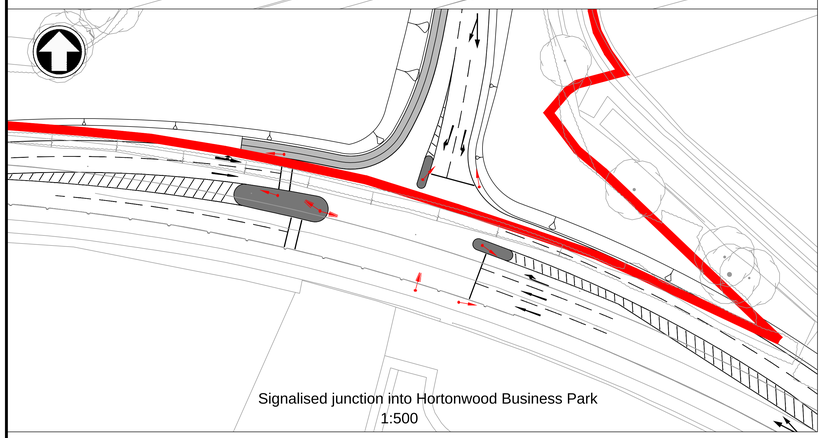

Signalised junction into Hortonwood Business Park
1:500

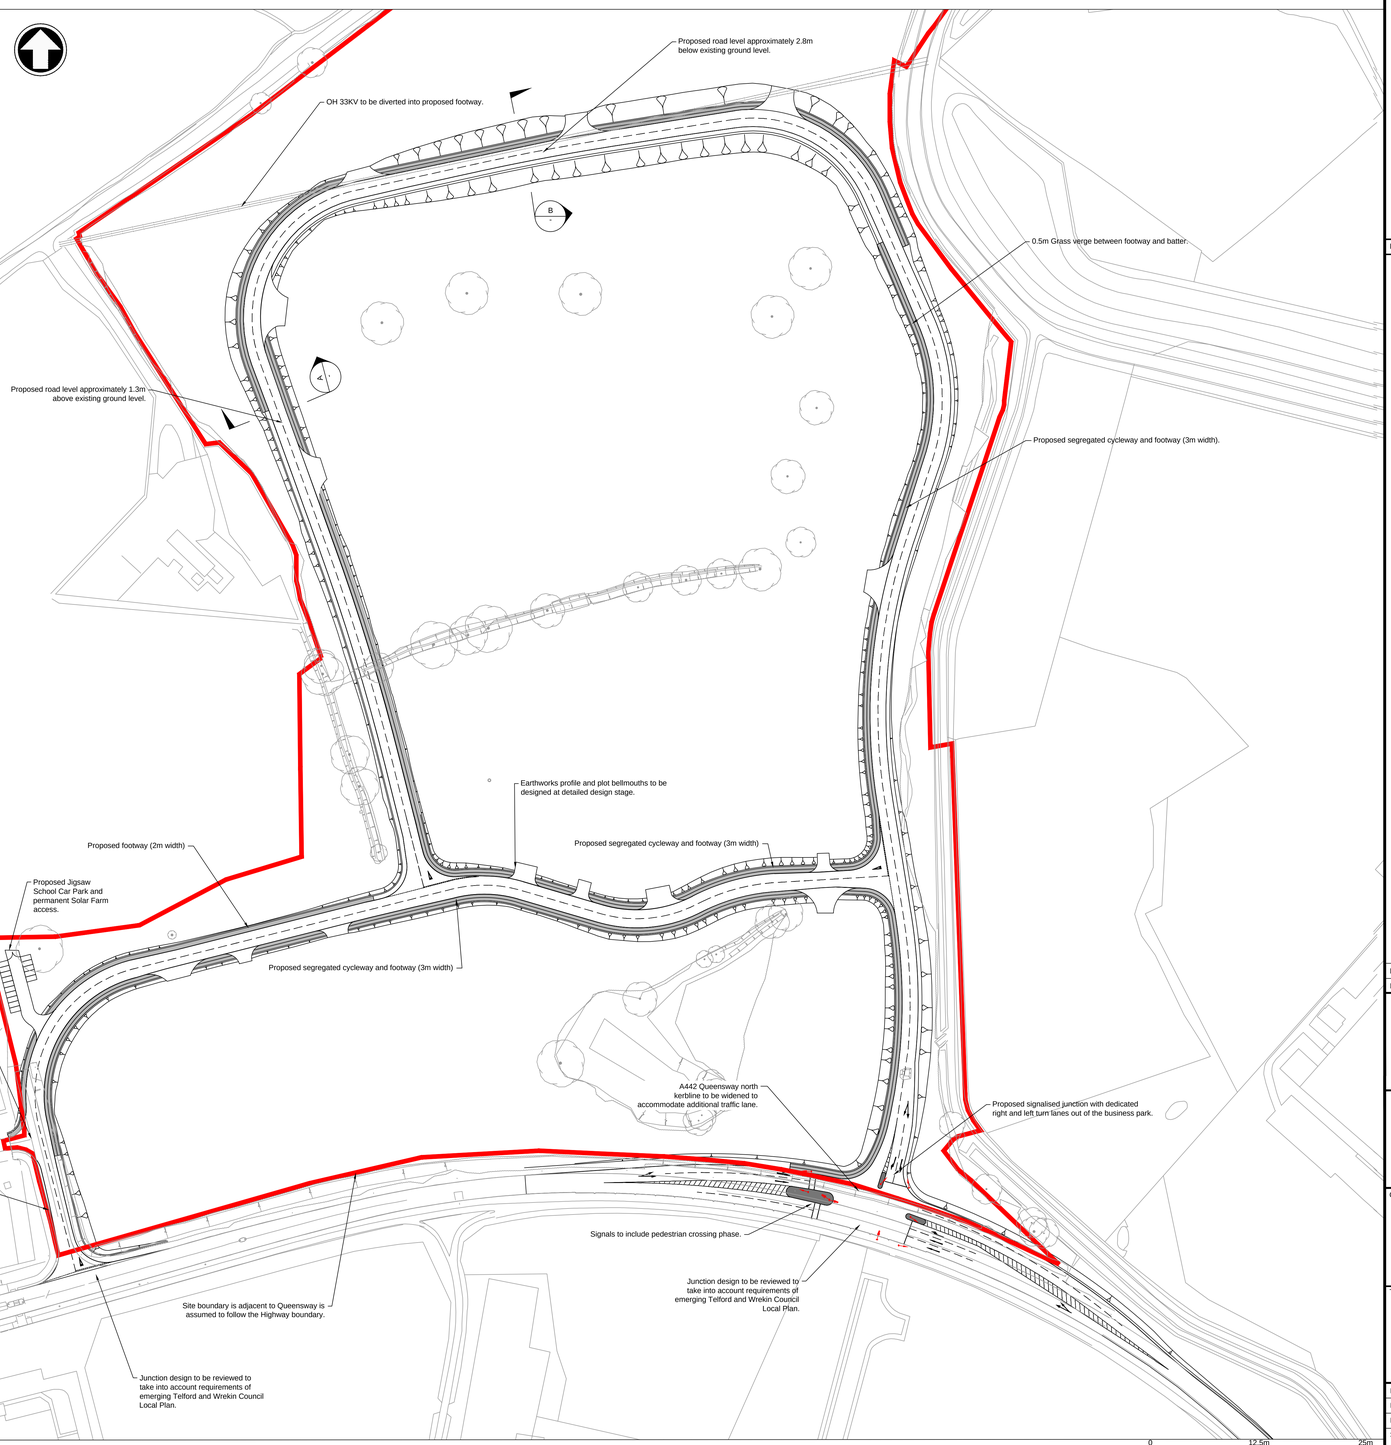

1:250 0 12.5m 25m
1:500 0 25m 50m
1:1000 0 50m 100m

Notes

1. All dimensions are in metres unless otherwise stated. All levels are shown in metres above ordnance datum.
2. Do not scale any items or information from this drawing.
3. Site Boundary is taken from 14-087-P012, P7.
4. 90m visibility achieved at junctions with 4.5m set back.
5. Vertical road alignment to be reviewed on completion of drainage strategy.

Key to symbols

- Site Boundary
- Primary Signal Head
- Secondary Signal Head
- Proposed footway / segregated footway and cycleway
- Provisional Bellmouth geometry into proposed business units - design to be confirmed

Reference drawings

1. Masterplan- 14-087-P012, P7 October 2015
2. Topographic Survey 16898 - 20 /08 /15

Rev	Date	Drawn	Description	Chkd	Appd
P2	05/11/2015	RC	Preliminary Issue	PD	GL

Mott MacDonald Limited
35 Newhall Street
Birmingham
United Kingdom
B3 3PU
T +44 (0)121 234 1573
W www.mottmac.com

Client
Telford and Wrekin Council
Estates and Investments
Wellington Civic & Leisure Cen.
Larkin Way,Wellington,
Telford. TF1 1LX

Title
Land at Hortonwood West Infrastructure
Highway Layout
General Arrangement

Designed	F. Taleb		Eng check	P. Duffy	
Drawn	R. Casey		Coordination	T. Hodges	
Dwg check	M. Bonner		Approved	G. Last	

Scale at A0	Status	Rev	Security
As shown	PRE	P2	STD

Drawing Number
MMD-357450-0700-SK-XX-0006

© Mott MacDonald Limited

This document is issued for the party which commissioned it and for specific purposes connected with the captioned project only. It should not be relied upon by any other party or used for any other purpose.
We accept no responsibility for the consequences of this document being relied upon by any other party, or being used for any other purpose, or containing any error or omission which is due to an error or omission in data supplied to us by other parties.

Reproduced from the Ordnance Survey base map with permission of the Controller of Her Majesty's Stationery Office,
Crown Copyright Licence No. 01100019543. Unauthorised reproduction infringes Crown Copyright and may lead to prosecution or Civil Proceedings