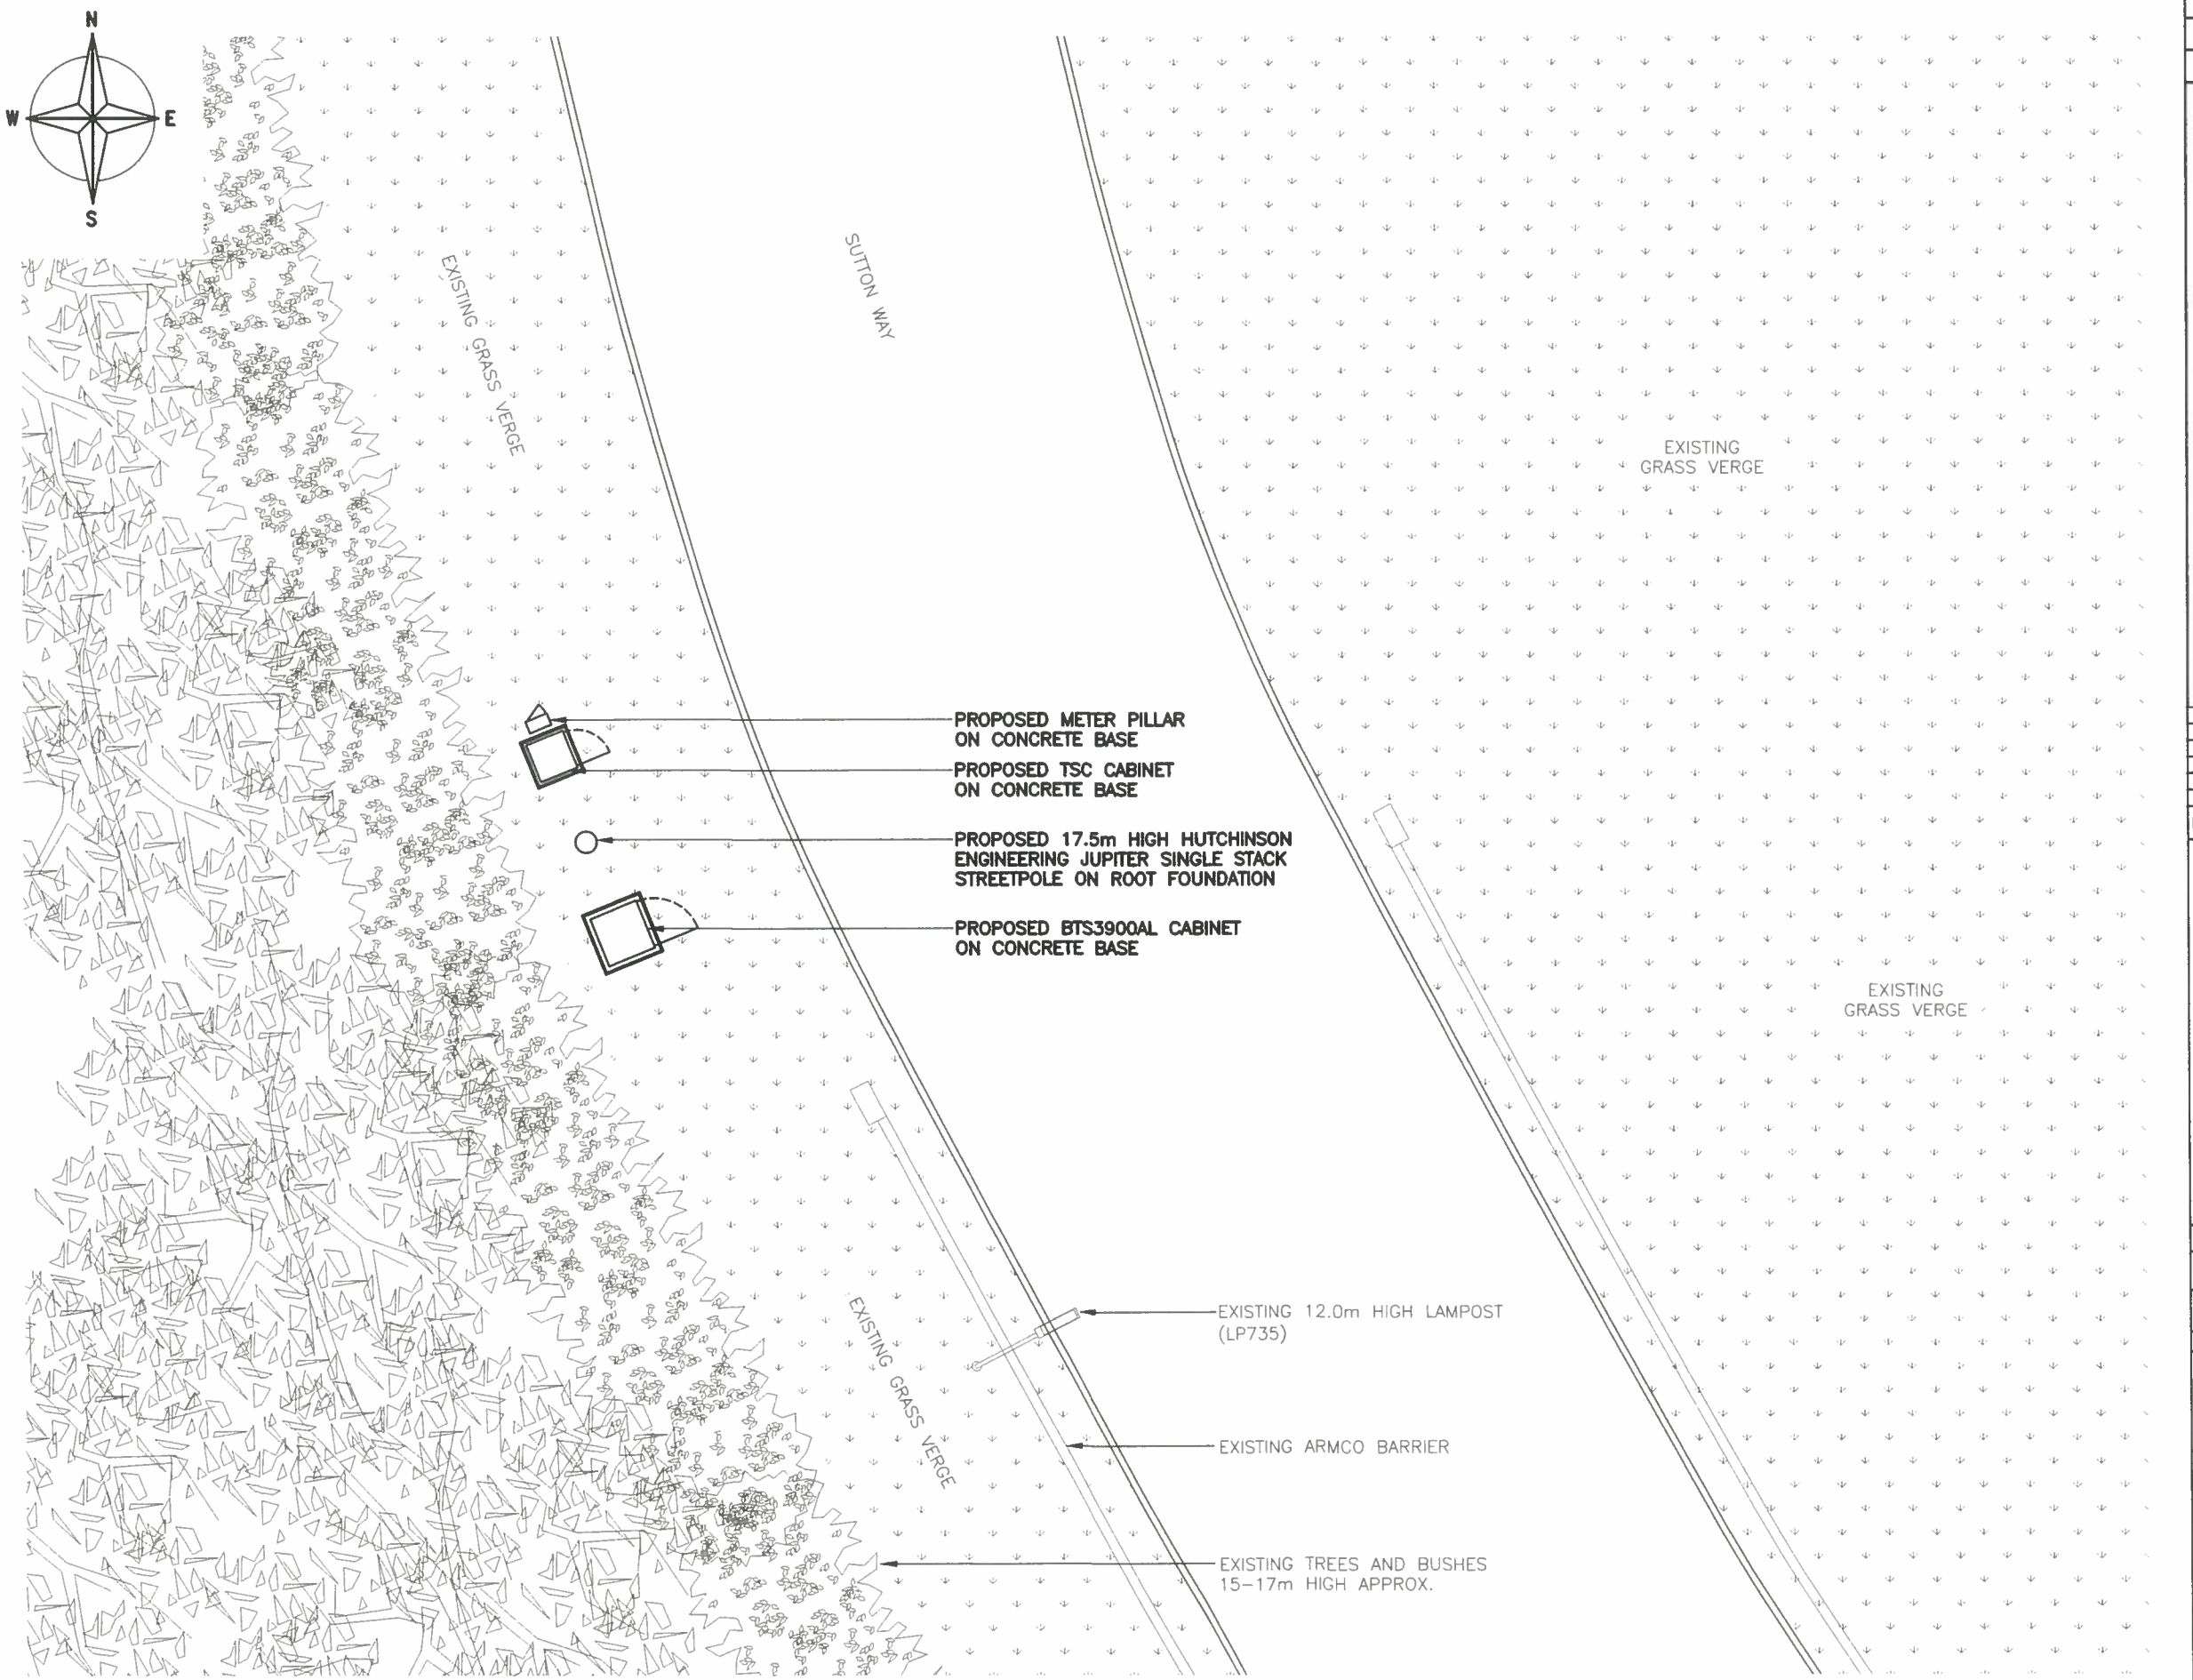

PROPOSED SITE PLAN

(1:100) 5000 0 5000 10000

ORIGINAL SCALE AT A3 – 1:100

ALL DIMENSIONS IN MILLIMETRES

The drawings comply with CTIL Beacon Standard ICNIRP guidelines.
Designed in accordance with CTIL Beacon documents: SDN0008 & SDN0009 'ICNIRP Compliance Summary'

ALL DIMENSIONS ARE IN mm UNLESS NOTED OTHERWISE

N.G.R	E: 369808 N: 303556
CONCESSION REQUIRED	NO

NOTES:

REV	MODIFICATION	BY	CH	DATE
C	TSC & Pole Heights Amended	JS	LB	07.11.16
B	Address Revised	DW	LB	29.09.16
A	Issued for Approval	DW	LB	23.09.16

GallifordTry

CTIL
Grow The Grid

Cell Name	Opt.
TELFORD SOUTH	–

Cell ID No

CTIL	TEF	VF
208075	050836	–

Site Address / Contact Details

SUTTON WAY
ADJACENT SOUTHGATE
MADELEY
STAFFORDSHIRE
TF7 4NQ

Drawing Title: PROPOSED SITE PLAN

Purpose of Issue: PLANNING

Drawing Number: 201

Surveyed By:		Original Sheet Size:		Issue:
MS		A3		C
Drawn: DW	Date: 23.09.16	Checked: LB	Date: 23.09.16	