


A1 Original Sheet Size

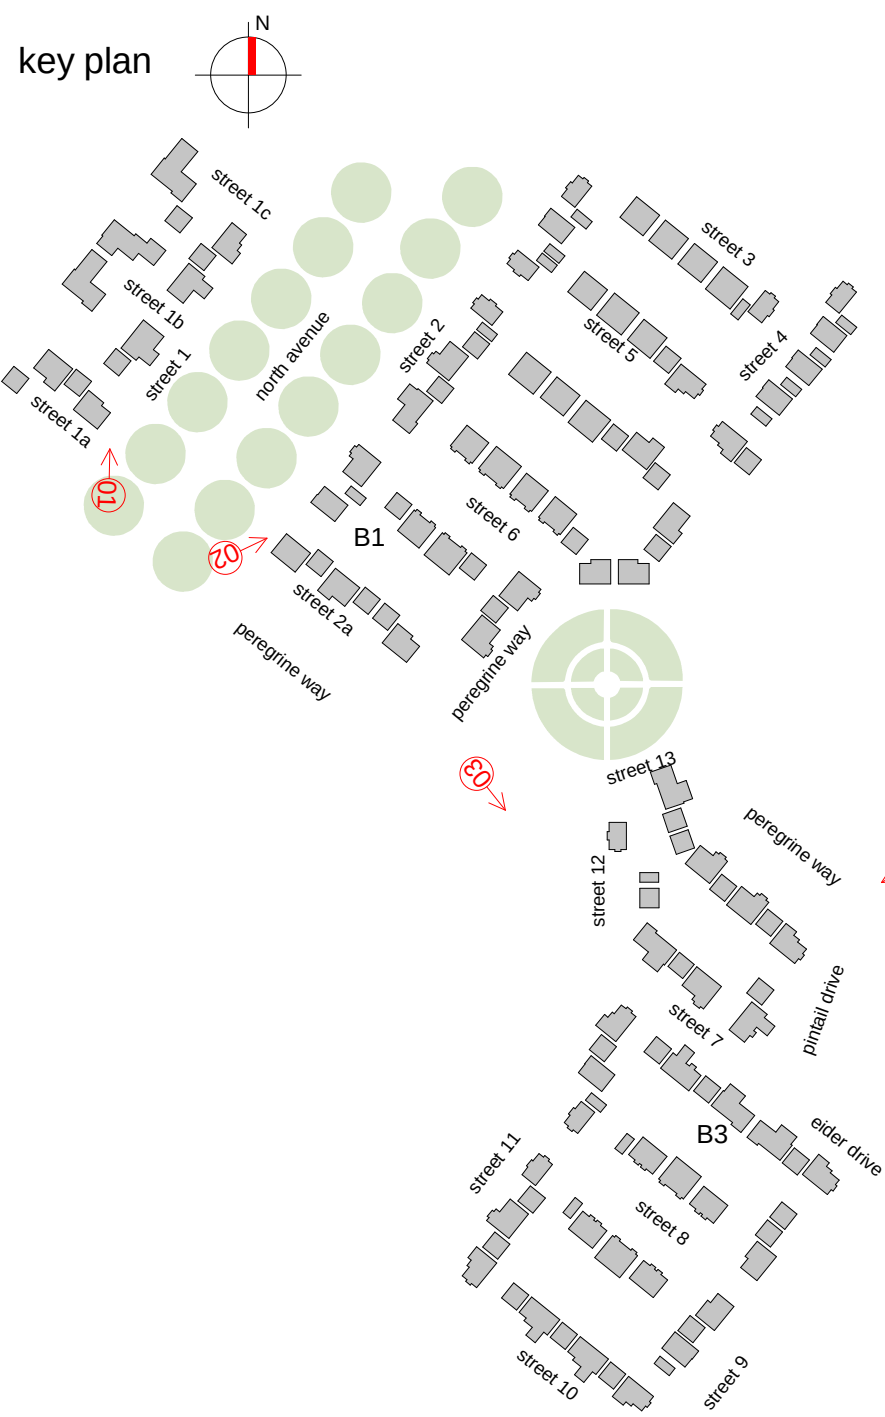

date	rev	name	chk	note
------	-----	------	-----	------

Stride Treglown Limited 2015.



Stride Treglown

Architecture Town Planning Interior Design Building Surveying Landscape Design Graphic Design
3 Cosser Street, London, SE1 7BU
T 020 7401 0700 F 020 7401 0701 www.stridetreglown.co.uk

PROJECT
Sites B1 and B3 Apley Telford.

DRAWING TITLE

aerial views

STATUS **planning issue**

SCALE	DATE	DRAWN BY	CHECKED BY
nts @A1	09/01/2017	tn	ml
PROJECT NUMBER		DRAWING NUMBER	REVISION
22077		P(0)_072	

PROJECT NUMBER	DRAWING NUMBER	REVISION
22077	P(0)_072	