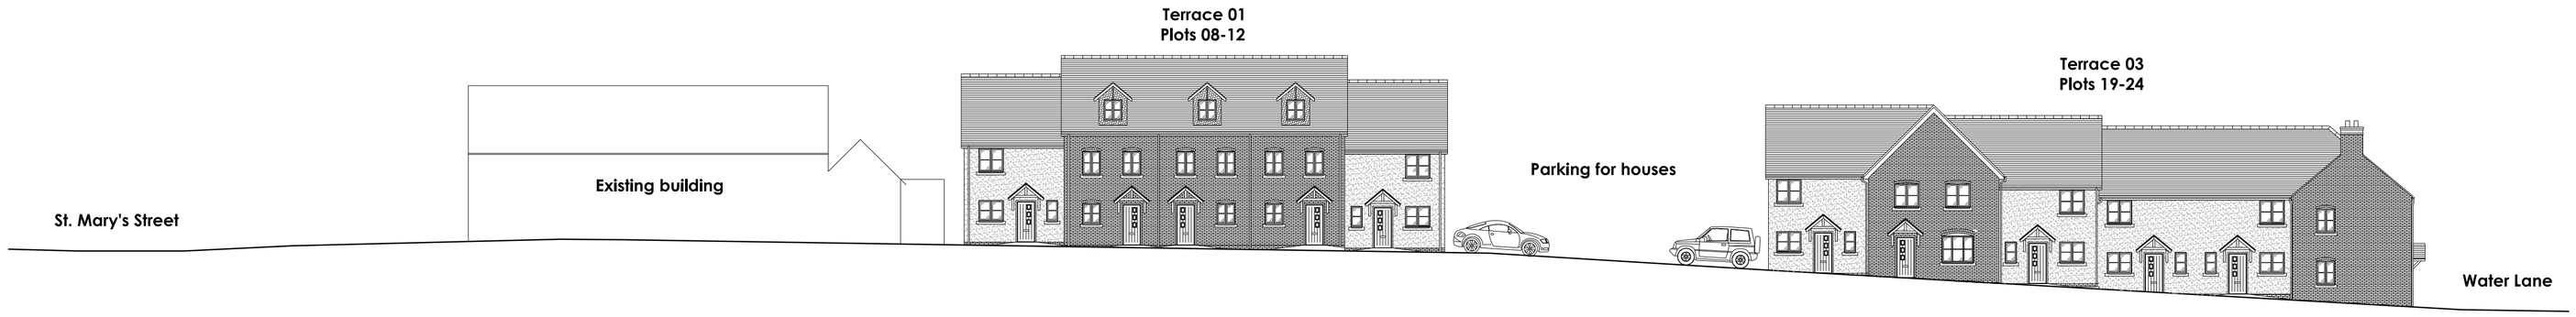

LONGITUDINAL SITE SECTION (FACING NORTHWEST)

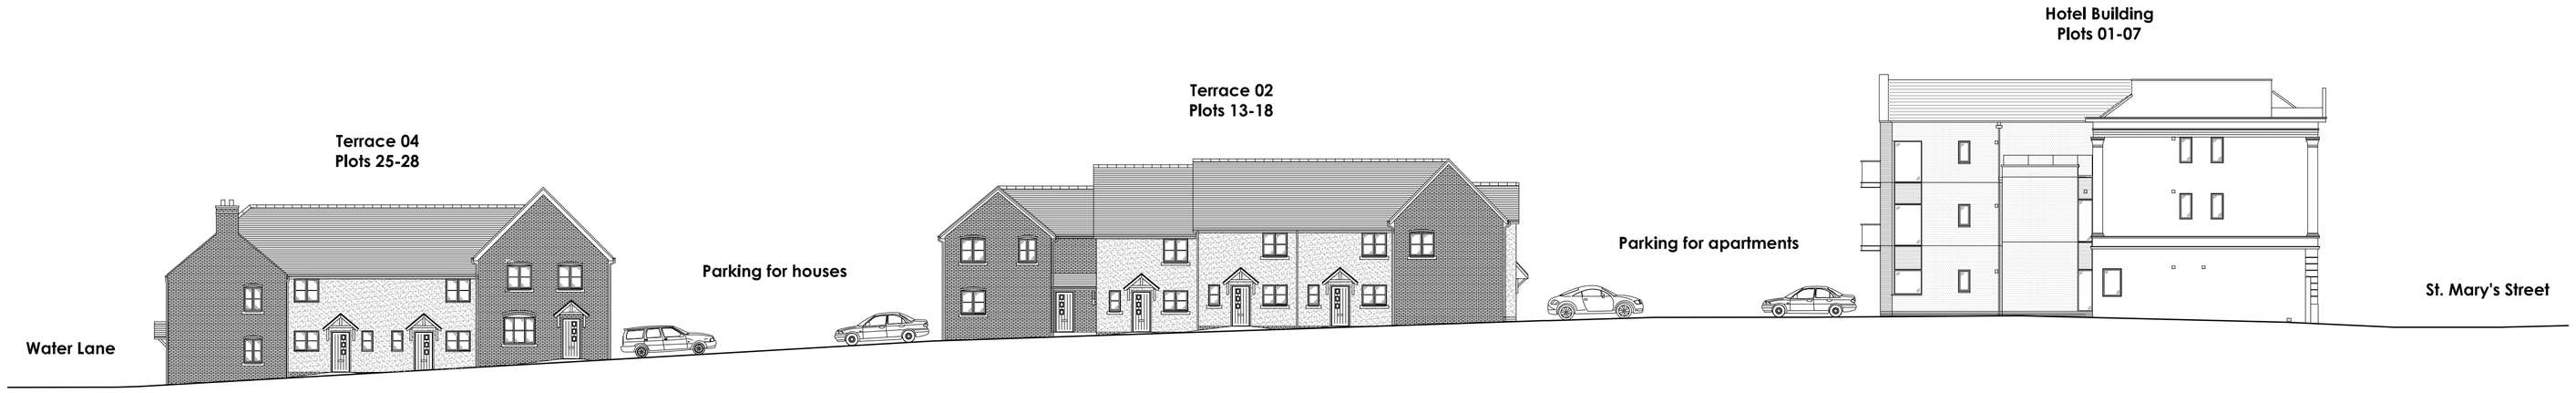

LONGITUDINAL SITE SECTION (FACING SOUTHEAST)

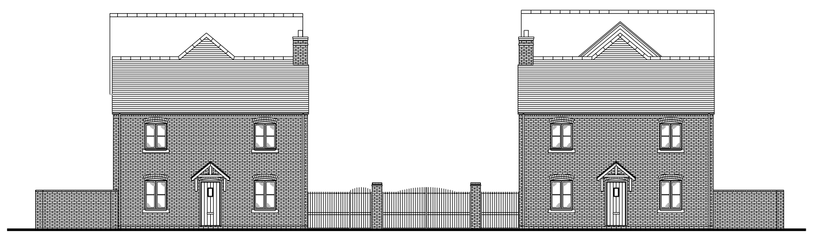

STREET SCENE ALONG WATER LANE

NOTES:
ALL DIMENSIONS TO BE CHECKED AND CONFIRMED ON SITE PRIOR TO ANY WORKS OR FABRICATION.

DO NOT SCALE OFF THIS DRAWING.

ANY ERRORS, OMISSIONS OR DISCREPANCIES ARE TO BE BROUGHT TO THE ATTENTION OF MUNRO ASSOCIATES IMMEDIATELY.

REV	DATE	DESCRIPTION	BY
A	11-01-17	Buildings updated in line with redesign following Conservation Officers comments. Street scene along Water Lane added.	PO

Drawing Status
PLANNING

munro associates
www.munro-associates.com

CHARLTON HOUSE DRAYTONS PASSAGE SHOPLATCH SHREWSBURY SY1 1HF
T: 01743 341438
E: design@munro-associates.com

CRAIGMHOR 6 CROFTCROY CROFTINLOAN PITLOCHRY PH16 5TG
T: 01796 473234 F: 01796 473234
E: design@munro-associates.com

Client
Town Centre Properties (UK) Ltd

Project
Royal Victoria Hotel,
St Mary's Street,
Newport,
Shropshire

Scale
1:200 @ A1

Date
July 2016

Drawn
PCO

Drawing Title
SITE SECTIONS AS PROPOSED

Project No.	Drawing No.	Revision
15.097	P.40	A

© THE CONTENTS OF THIS DRAWING ARE THE COPYRIGHT OF MUNRO ASSOCIATES. IT MUST NOT BE REPRODUCED NOR AMENDED BY A THIRD PARTY WITHOUT OUR WRITTEN PERMISSION.

Munro Associates (Architectural Services) Limited
Registered Office: Charlton House, Drayton's Passage, Shoplatch, Shrewsbury, Shropshire, SY1 1HF.
Registered in England and Wales
Registration No. 08117820 Vat No. 650 8829 15