A3

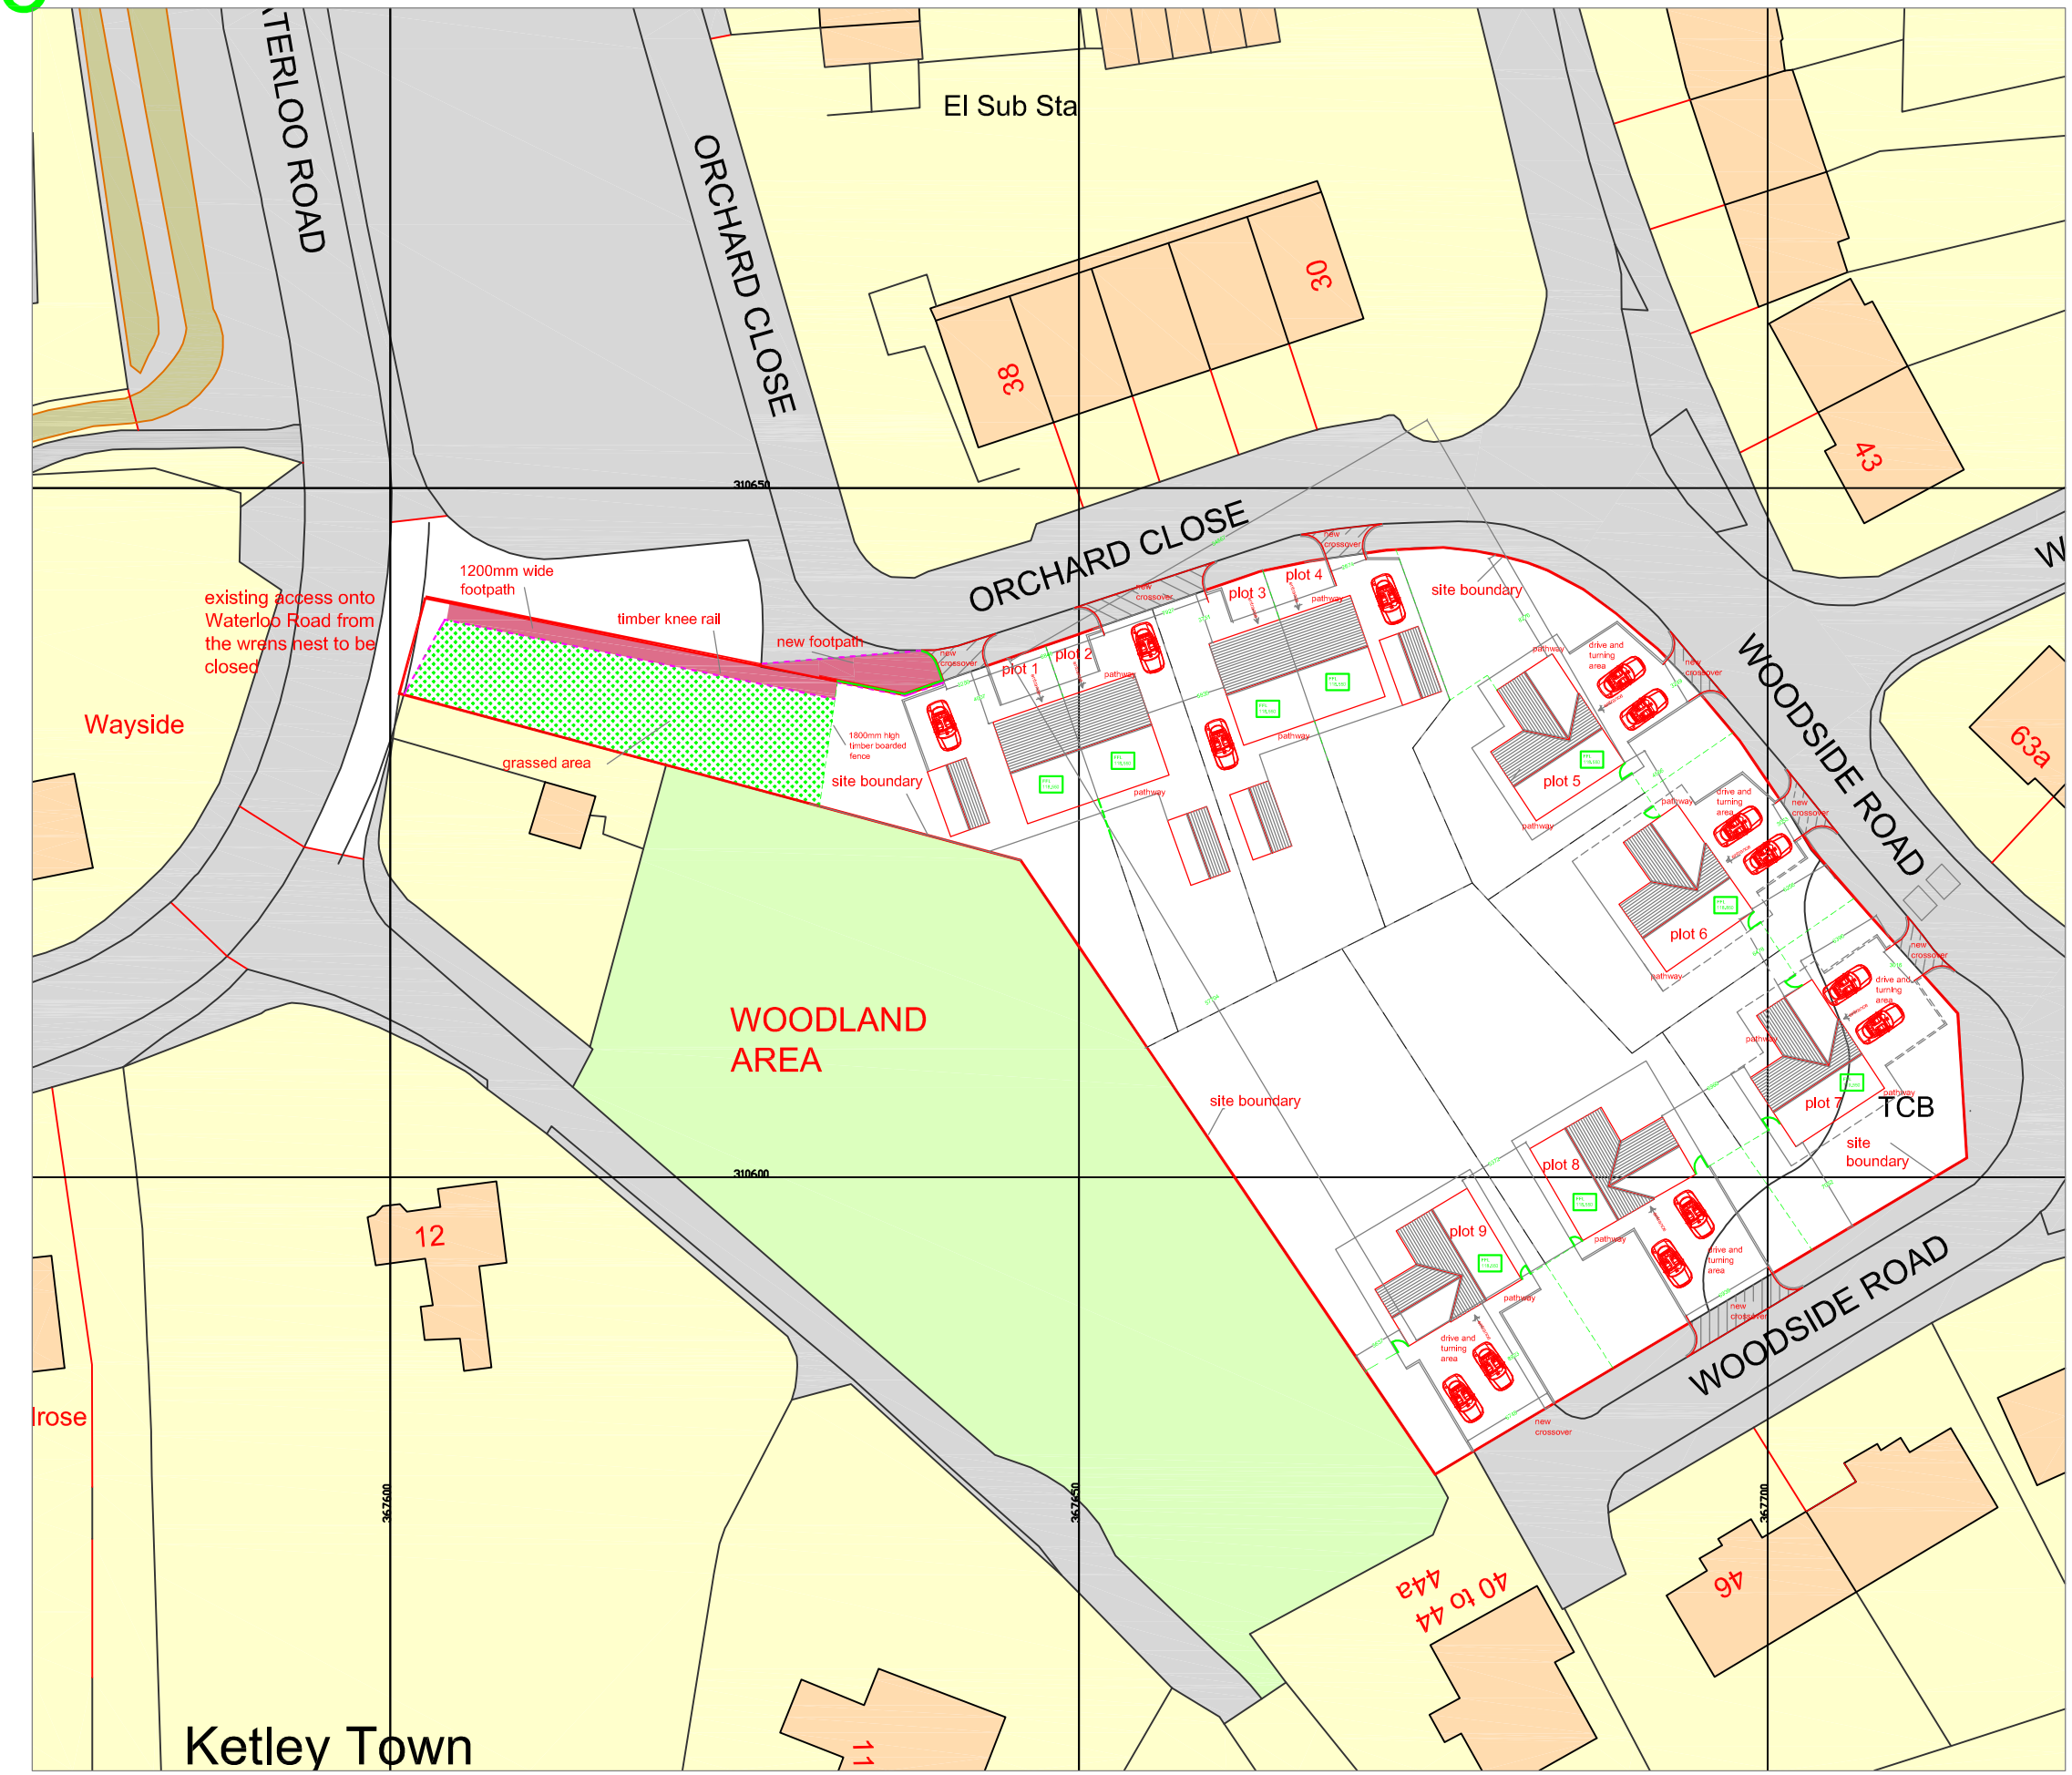


GENERAL NOTES

all dimensions on this drawing are in millimetres

the contractor is to comply with the current building regulations (2006) whether or not stated on the drawing or specification.

the drawing to be read in accordance with the attached specification

do not scale the drawing work only to figured dimensions

all dimensions to be checked on site and agreed with the client.

For guidance only. Do not scale off this drawing

| | | | | | | |
|---|---|---|---|---|---|---|
| 1:20 - 0 | 200mm | 400mm | 600mm | 800mm | 1000 | |
| 1:100- 0 | 1m | 2m | 3m | 4m | 5m | |
| 1:50 - 0 | | 1m | | 2m | | |
| 1:5 - 0 | | 100mm | | 200mm | | |

Rev B 15.06.17 existing access amended to incorporate new footpath from Waterloo road, part of access returned to grass with knee rail

Rev A 23.02.17 boundary line amended to include vehicular crossovers

revisions


jdn

Lilleshall

tel. 07855743393


Client

Pal Singh Atwal

Project

proposed residential development
for nine dwellings on the
former Wrens Nest PH site
Wrens Nest Lane
ketley
Telford
TF1 5HJ

Status

Outline Planning

Title

proposed site plan

Scale A3 @1:500

Date 01.10.2016

Drawing No. 1491/16 | Rev B