NOTES: DO NOT SCALE FROM THE DRAWING - ONLY USE FIGURED DIMENSIONS
ALL DRAWINGS TO BE READ IN CONJUNCTION WITH SPECIFICATION(S)
WHEREVER POSSIBLE USE SITE DIMENSIONS PRIOR TO FABRICATION
REFER ANY DISCREPANCIES FOUND TO THE ARCHITECT
WHETHER SPECIFICALLY STATED OR NOT ALL WORKS ARE TO COMPLY WITH:
i) THE BUILDING REGULATIONS
ii) THE REQUIREMENTS OF THE NHBC
iii)THE CLIENTS BRIEF WHERE RELEVANT

FRONT ELEVATION

SIDE ELEVATION

REAR ELEVATION

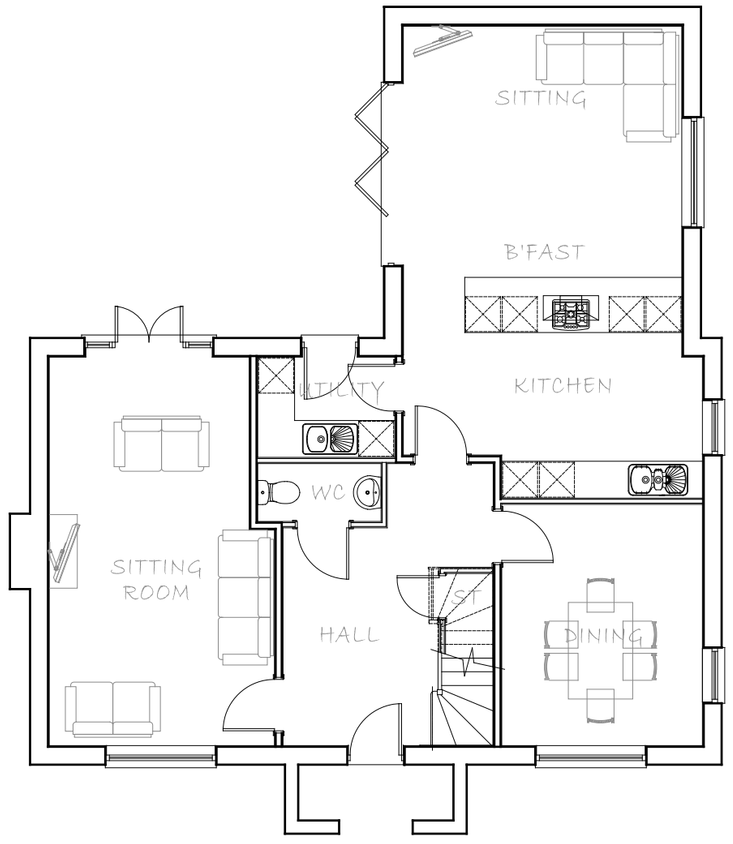

GROUND FLOOR PLAN
Plot 14

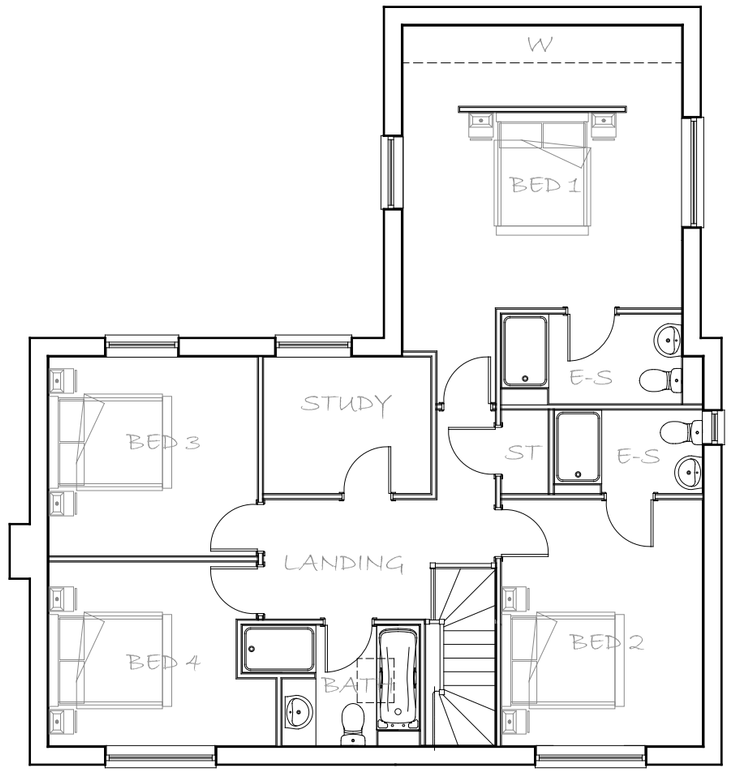

FIRST FLOOR PLAN

SIDE ELEVATION

0 1 2 3 4 5 6 7 8 9 10m

Proposed Residential Development, Edgmond

Rev	Amendment	Date	Drn	Chk
REV A	DRAWING UPDATED TO REFLECT LATEST LAYOUT	15/01/15	WM	

Revisions:

white ridge architecture
hilton hall hilton lane essington staffordshire wv11 2bq
telephone : 01922 267808
w : whiteridgearchitecture.co.uk
e : info@whiteridgearchitecture.co.uk

Client:
Seabridge Developments Limited

Site:
Proposed Residential Development off
Shrewsbury Road, Edgmond, TF10 8JX

Title:
House Type 2035 - 2035sqft
Planning Drawing
Plot 14 (C1)

Scale: 1:100@A2
Date: 04/01/16
Drg No.: 2094/21
Rev: A
DWG File Ref:
DRAWN: BD

Written dimensions to be taken only. Do not scale from drawing.
Minor inaccuracies may occur due to printing processes.

SUBJECT TO CLIENT, PLANNING & BUILDING REGULATION APPROVAL