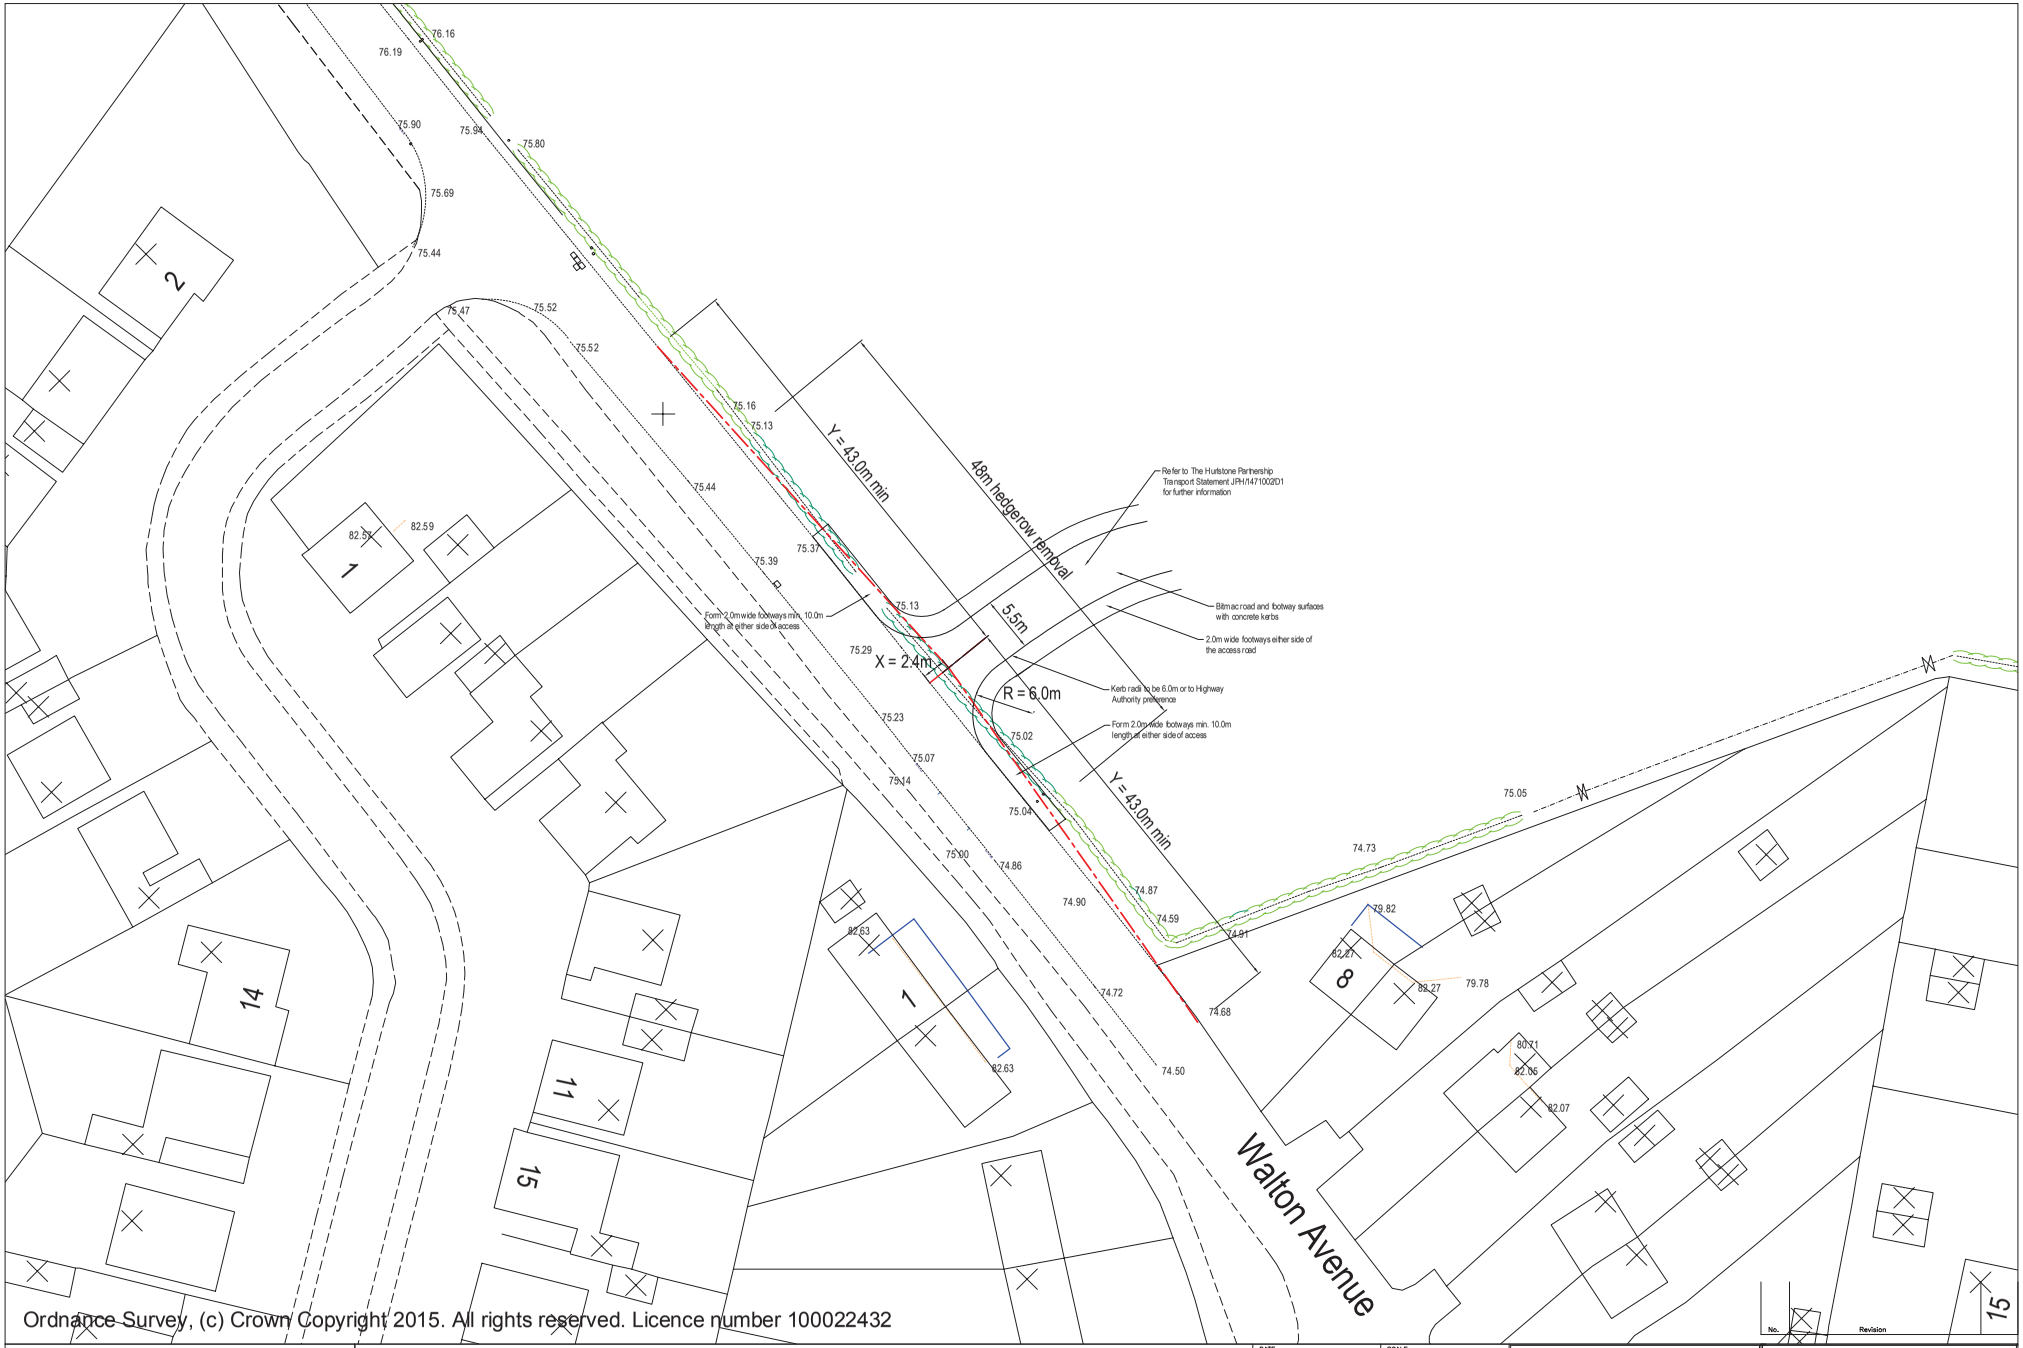

Ordnance Survey, (c) Crown Copyright 2015. All rights reserved. Licence number 100022432

HASTON REYNOLDS
CHARTERED SURVEYORS
RICS
+ 44 (0) 1902 84 05 48
ian@hastonreynolds.co.uk

If in doubt; ask
Do not scale off printed drawings
This drawing is the copyright and property of Haston Reynolds Ltd

DATE	Oct 2015
SCALE	1 : 250@A1
ORIGIN	Cdsll
VERIFIED	ISR
FILE NAME	
ISSUE	Planning A1 Drawing
JOB TITLE	High Ercall North Telford Shropshire
CLIENT	
DRAWING TITLE	Proposed Site Access Arrangement
DRAWING No.	H0100-10-A1-PL-04
REV.	

No. Revision