Datum 100.00m

Elevation 5

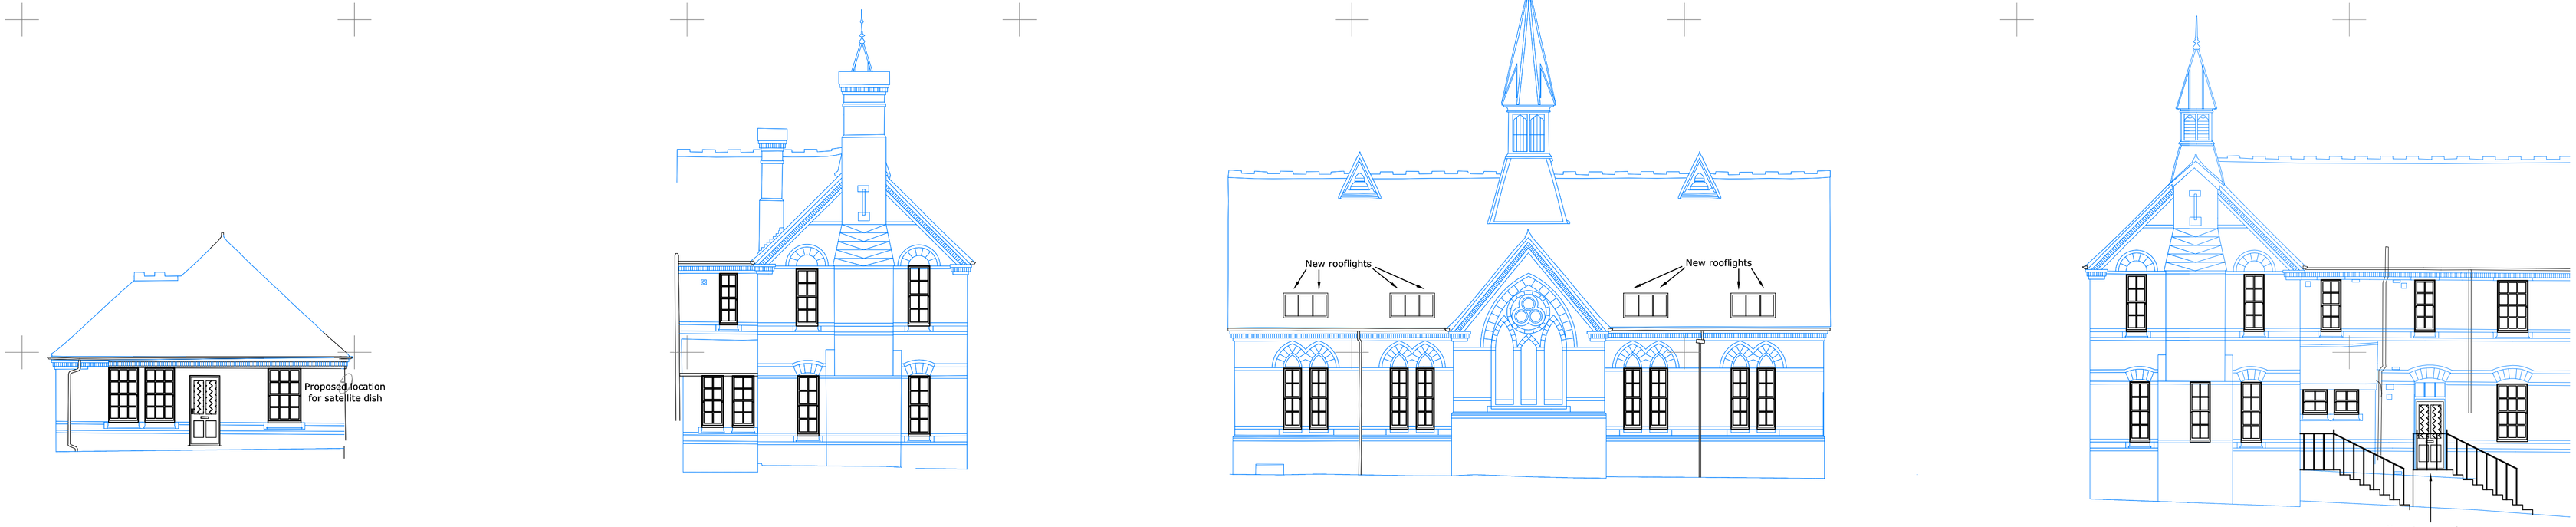

Datum 100.00m

Elevation 6

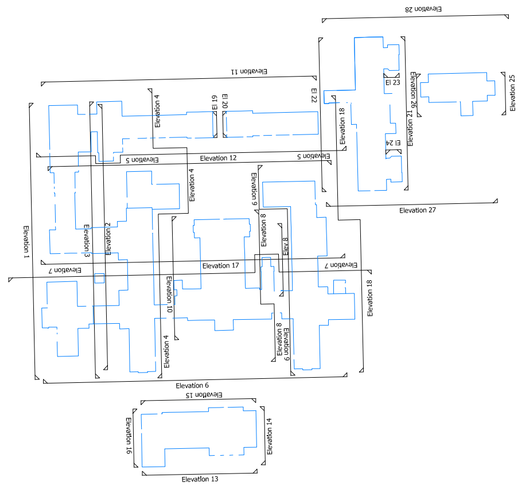

	REVISION	DATE	Rev. By
A	Rooflights omitted from Elevation 6	Aug '16	JC
B	Rooflights amended	Aug '16	SC

SHROPSHIRE HOMES LTD

THE OLD WORKHOUSE - CROSS HOUSES - SHREWSBURY - SHROPSHIRE - SY5 6JH
TELEPHONE: (01743) 761789 . FACSIMILE (01743) 761773

JOB The Beeches, Ironbridge		TITLE Elevations 5 & 6	
DWG No. TB-P-302X	DATE Feb. '16	SCALE 1/100 @ A1	REVISION B
DRAWN	CHECKED		