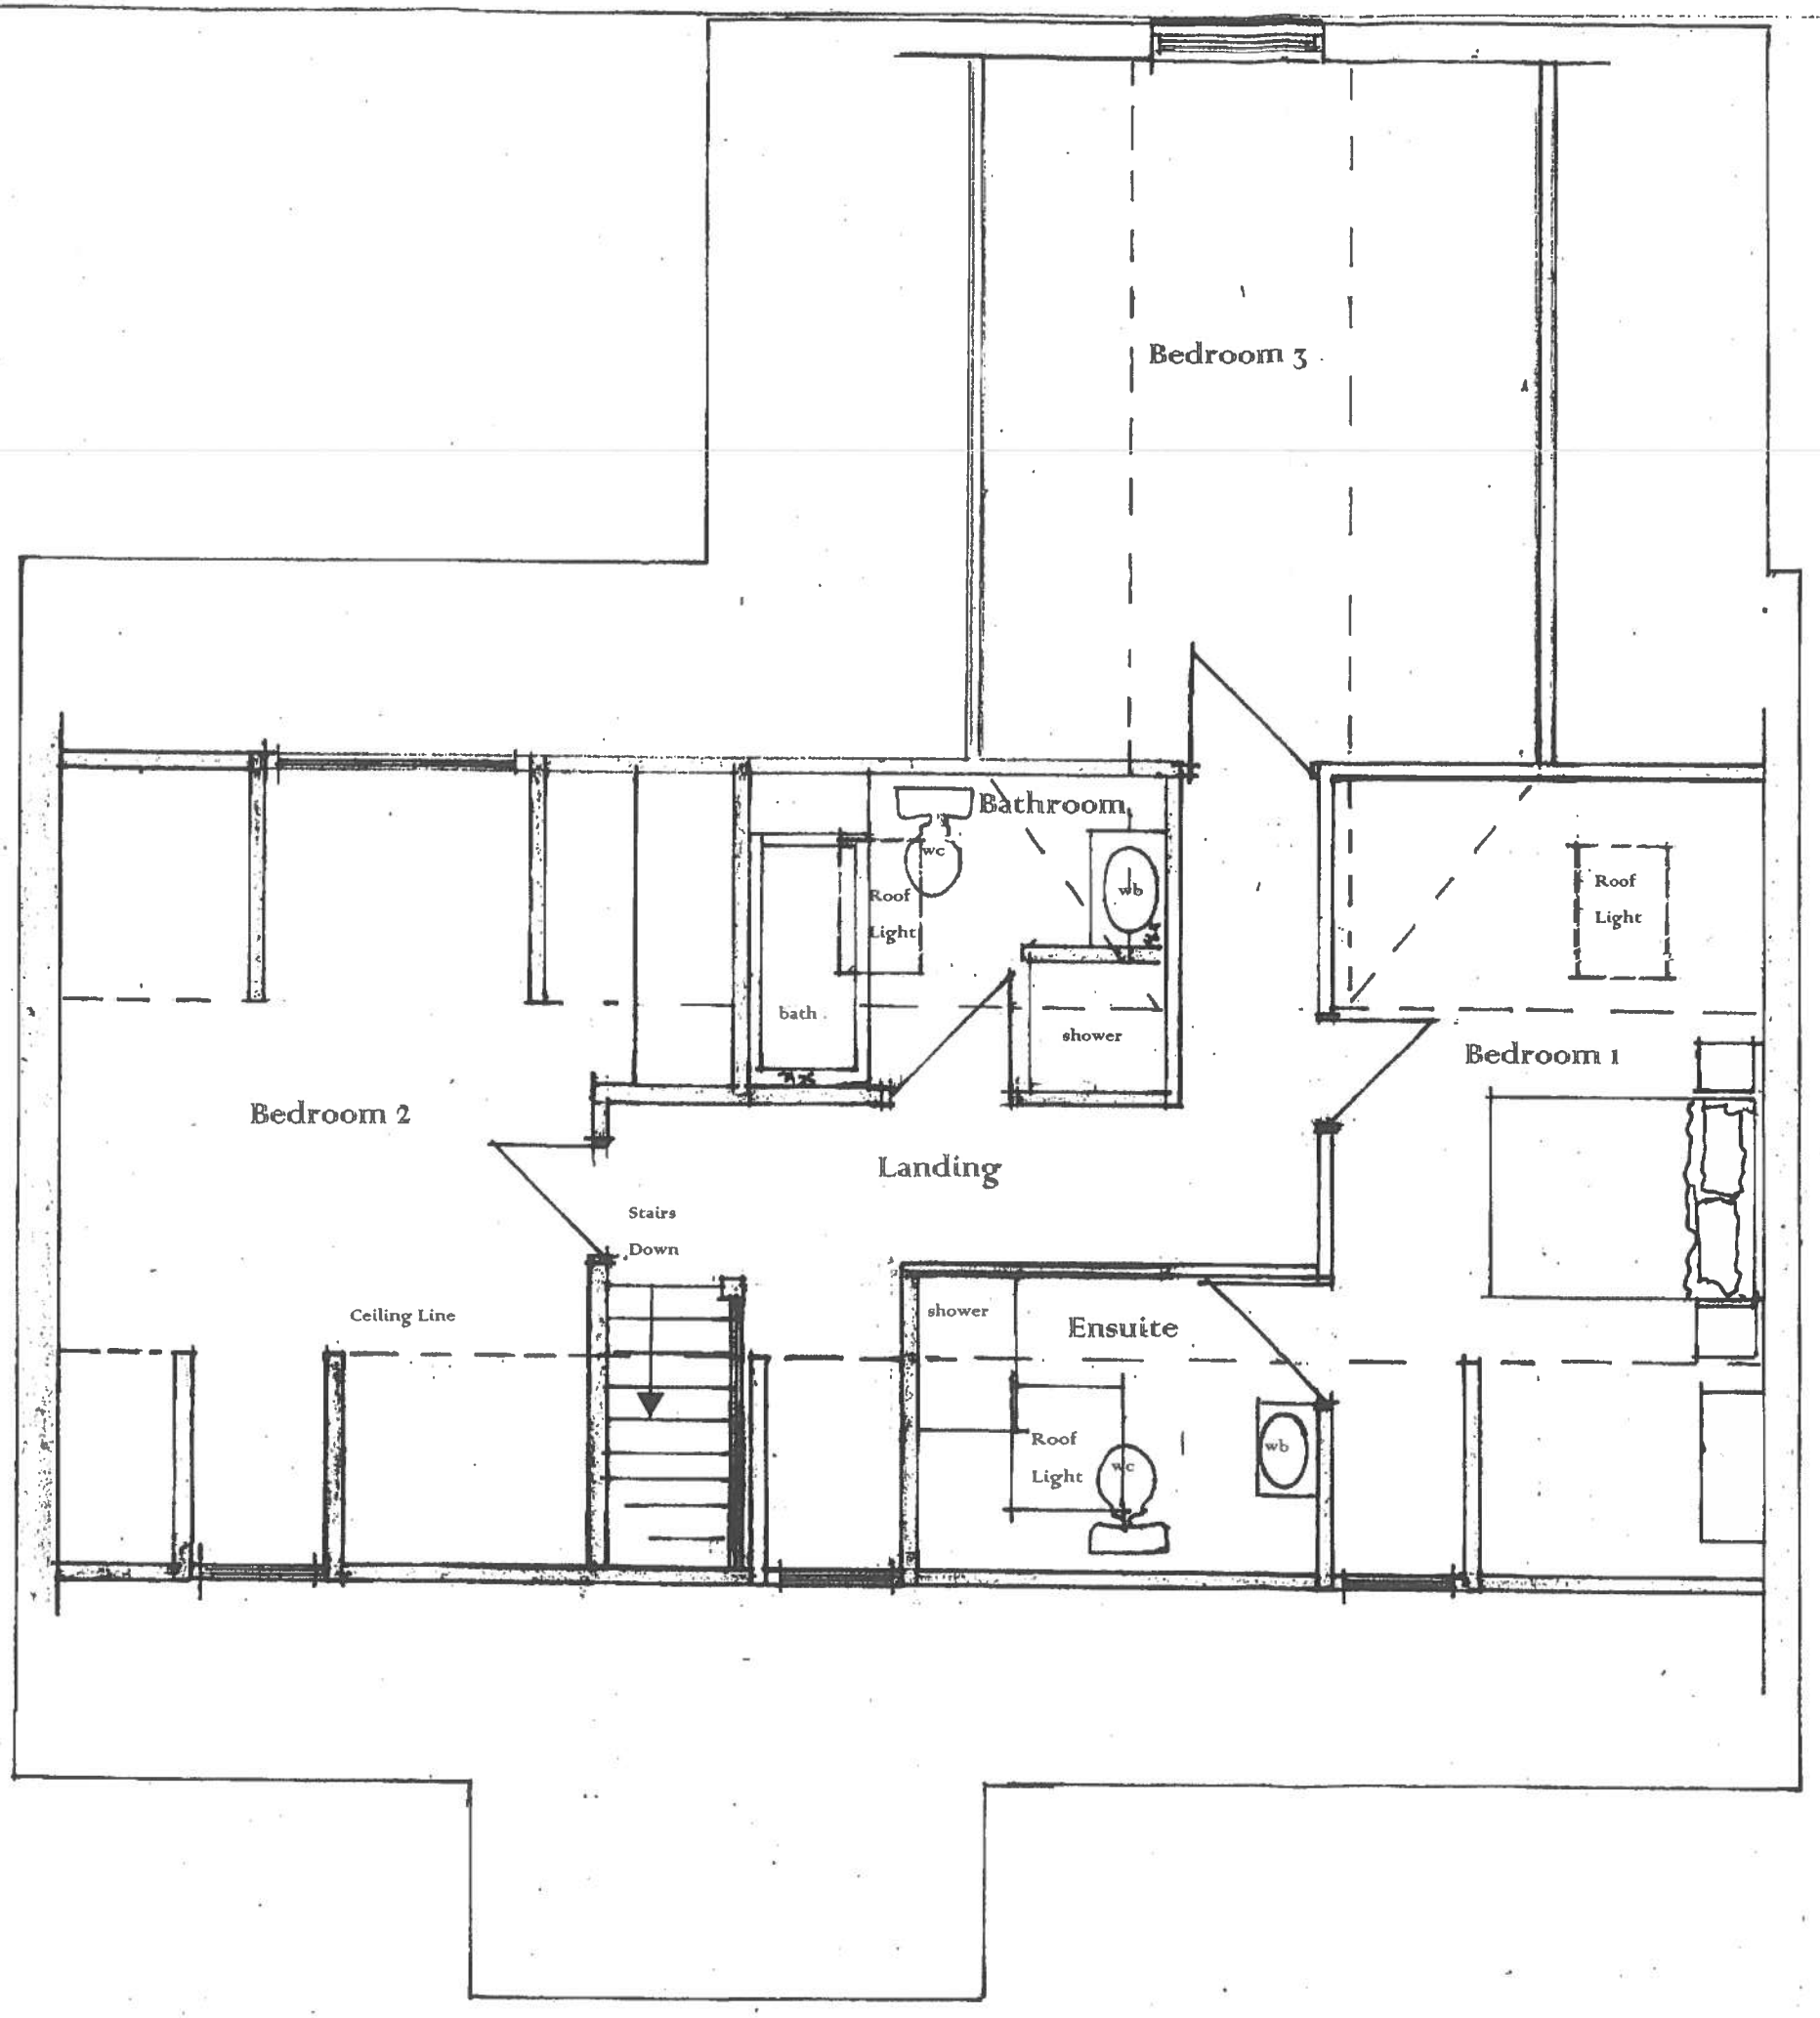

NOTES:

All dimensions must be checked on site and not scaled from this drawing.

TELFORD & WREKIN COUNCIL
BUILDING CONTROL
RECEIVED
10 AUG 2016
PLAN No .....

	Date	Revisions

© copyright

Client
Mr and Mrs G Hopkins

Job Title
New bungalow on land adjacent to Oakfield, Middle Lane, Cold Hatton, Telford TF6 6QA

Drawing Title
First Floor Plan

Scale **1:50 @ A3**

Date **01/08/2016** Drawn by **TM**

Drg No. **16/3001/FF** Rev **A**

A PRODUCT OF THE UNO RANGE – ARCHITECT CAT. No. 7312.

420x594mm A2