Architecture

Architecture • Asset Management • Mechanical & Electrical Consultancy
Building Surveying • Project Management • Cost Consultancy

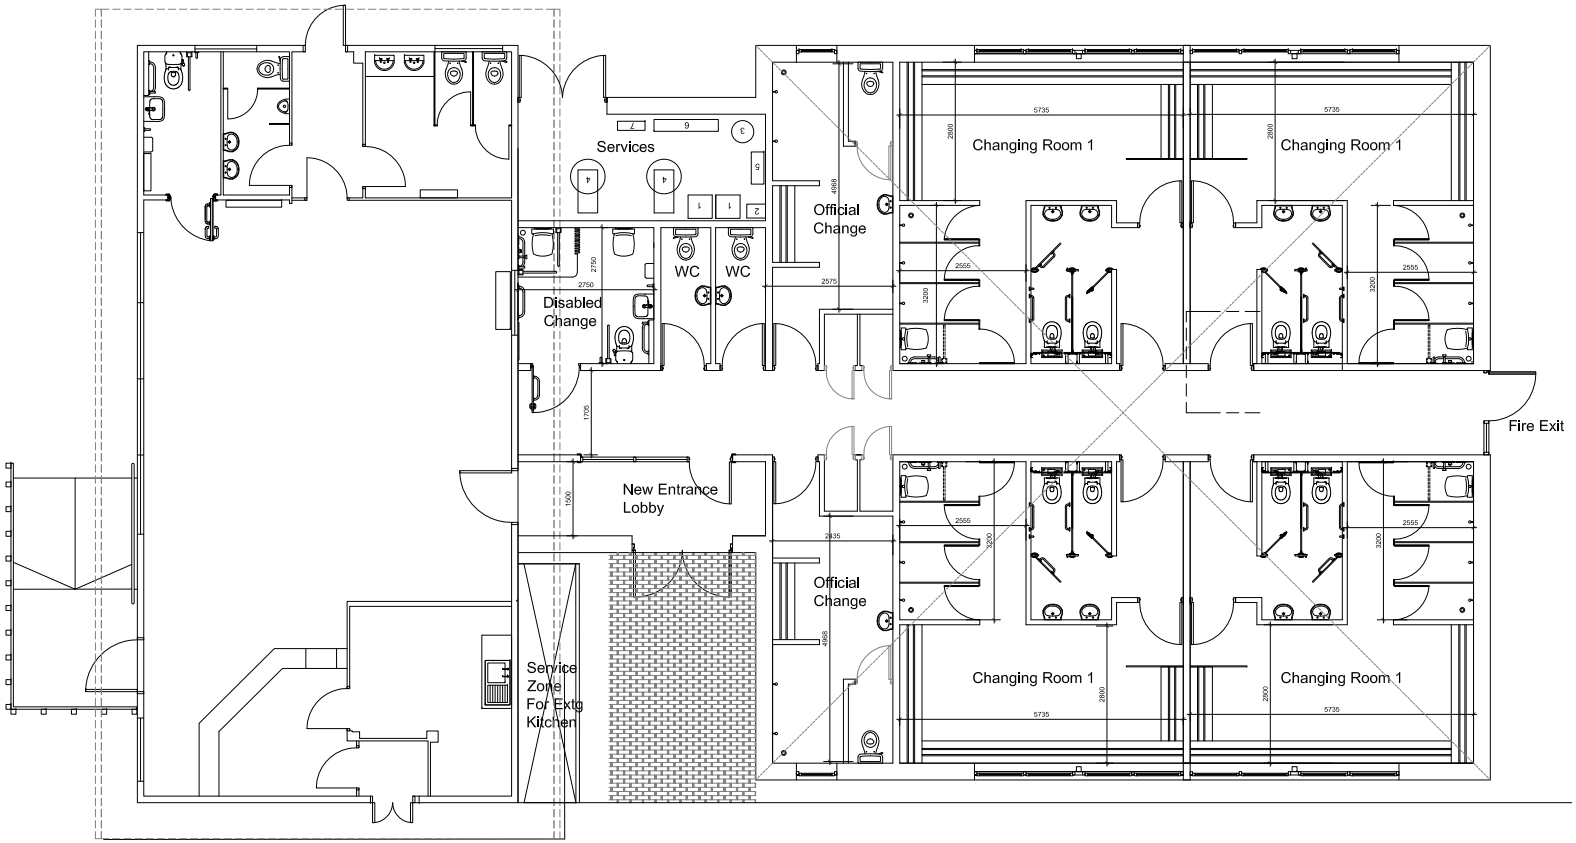

Floor Plan - as proposed Scale 1:100

Madeley - Proposed Changing Rooms - Floor Plan - Scale 1:100