THIS DRAWING HAS BEEN PREPARED FOR SCHEMATIC PURPOSES ONLY FROM EXISTING NON-DIMENSIONED INFORMATION.
ALL DIMENSIONS TO BE CHECKED ON SITE BEFORE COMMENCEMENT OF ANY WORKS OR SHOP DRAWINGS

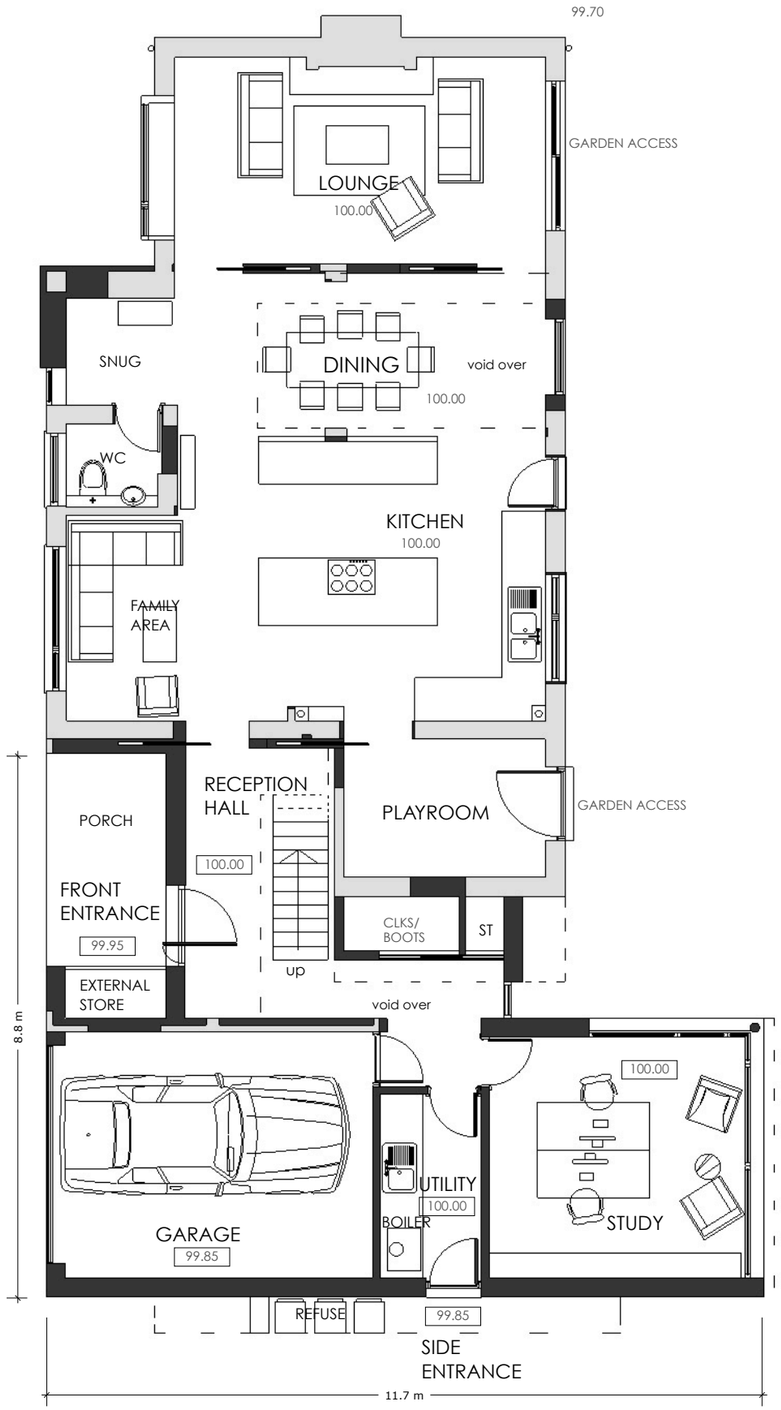

001	GROUND FLOOR PLAN
1632_021	scale: 1:100

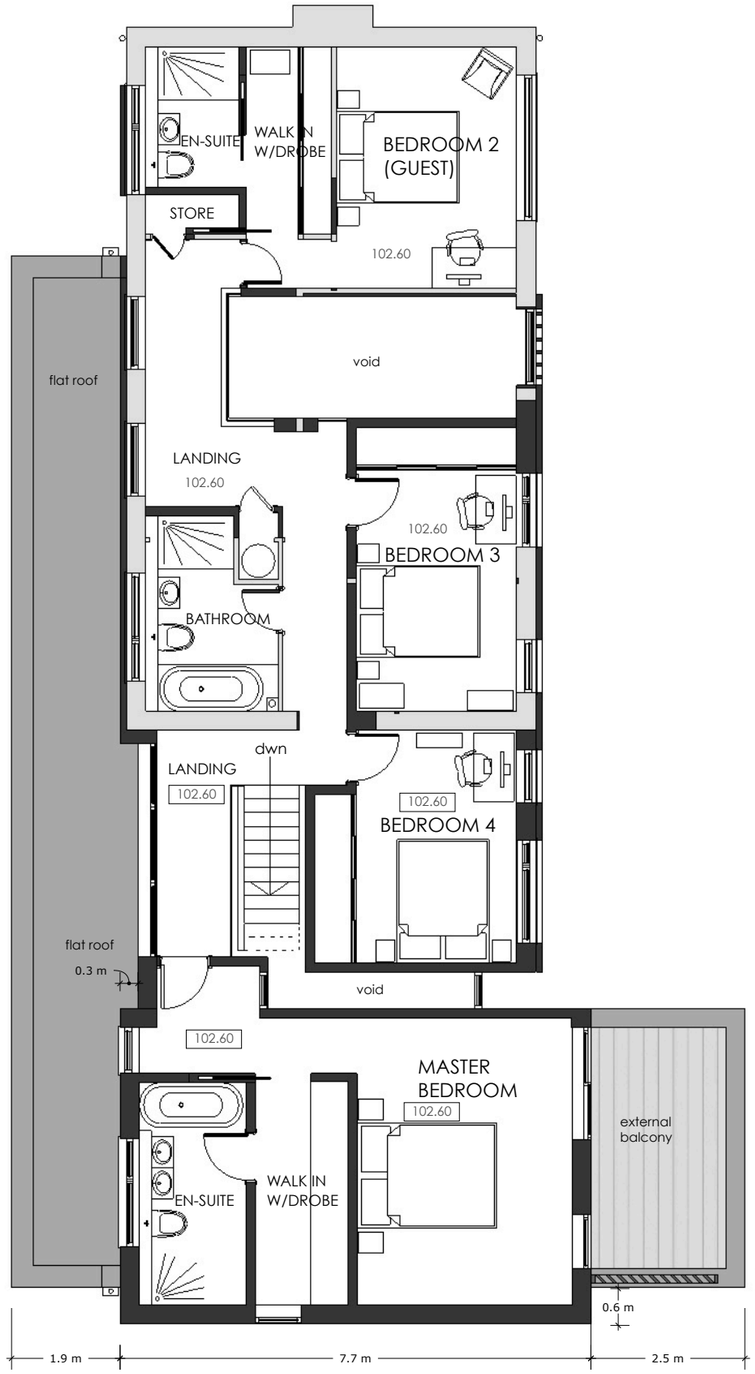

002	FIRST FLOOR PLAN
1632_021	scale: 1:100

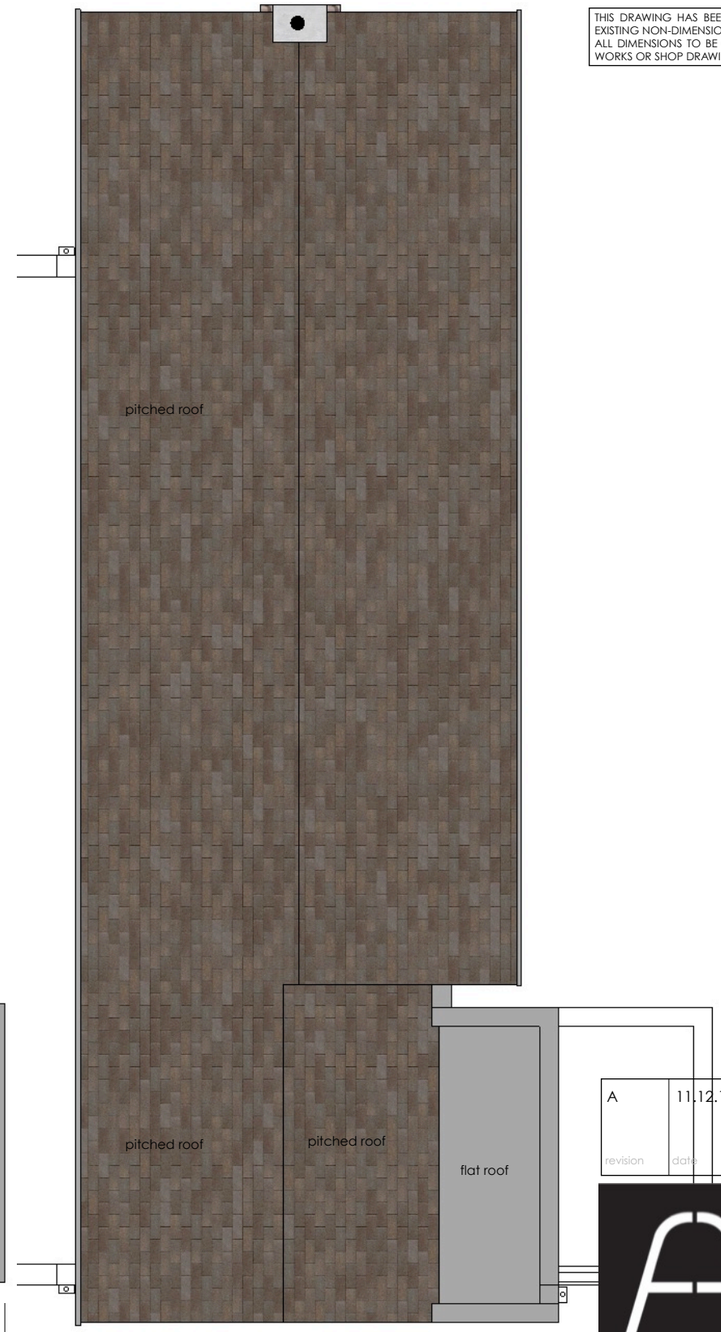

003	ROOF PLAN
1632_021	scale: 1:100

revision	date	description
A	11.12.17	Flat roof to pitched roof - plan adjusted to suit. Cladding amended - render colour changed to grey & timber reduced. Privacy screen to rear roof terrace added.

form:form architects
Studio in The Fields, Wilcott Marsh, Nesscliffe, Shropshire, SY4 1BN
t.+44(0)1743741707 m.+44(0)7742996844
e.info@formformarchitects.com
w.formformarchitects.com

client.
MR R & MRS K FLANAGAN

project.
28 BAYLEY HILLS, EDGMOND, NEWPORT, SHROPSHIRE, TF10 8JG

title.
PROPOSED PLANS

drawing.no.	rev.	job no.
021	A	1632

scale.	status.
1:100 @ A3	PLANNING

date.	drawn.	checked.
20 Oct 17	sph	-

This drawing and building works depicted are the copyright of form:form architects ltd and may not be reproduced or amended except by written permission.