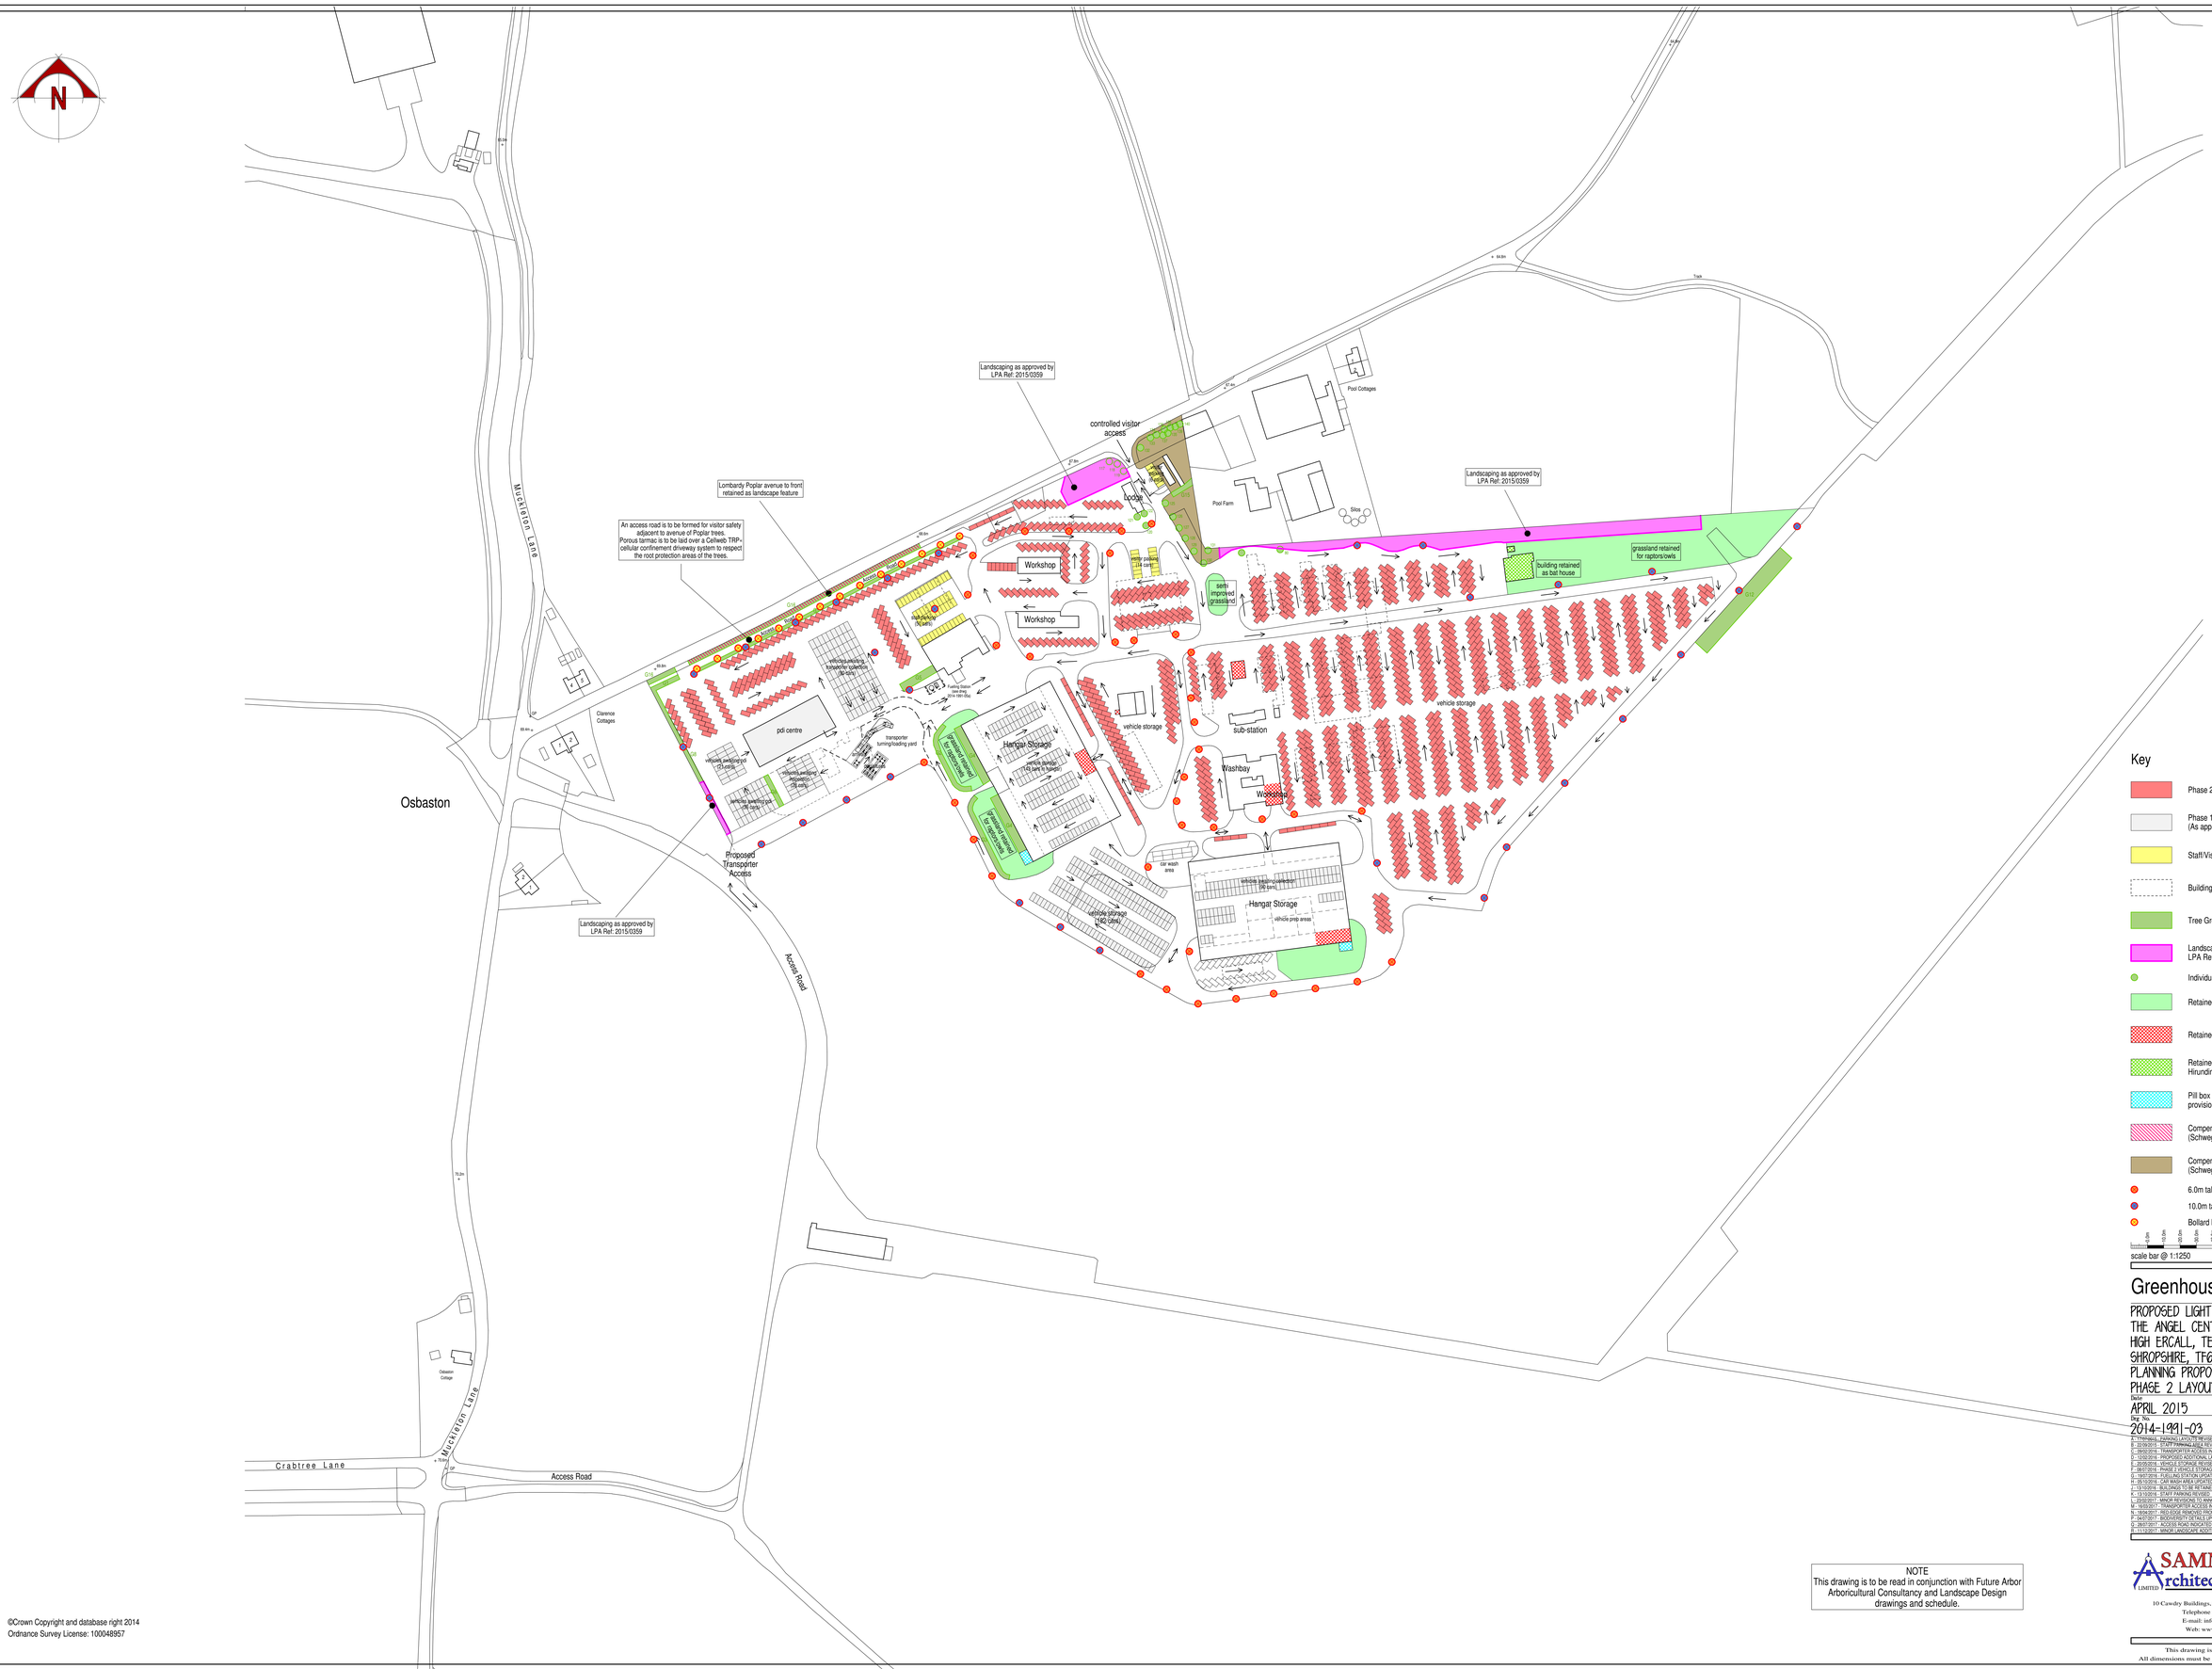

©Crown Copyright and database right 2014
Ordnance Survey License: 100048957

NOTE
This drawing is to be read in conjunction with Future Arbor Arboricultural Consultancy and Landscape Design drawings and schedule.

Greenhous Group Ltd

PROPOSED LIGHT VEHICLE PDI CENTRE,
THE ANGEL CENTRE,
HIGH ERCALL, TELFORD,
SHROPSHIRE, TF6 6RB
PLANNING PROPOSAL
PHASE 2 LAYOUT PLAN

Date	Sheet	Scale
APRIL 2015	A0	1:1250
Dwg No.	Rev	Drawn
2014-1991-03	R	RG

A - TYPINGS, PARKING LAYOUTS REVISED
B - 22/09/2015 - STAFF PARKING ADDED REVISED A&D TREE NOTE ADDED
C - 09/02/2016 - TRANSPORTER ACCESS INDICATED AND DELIVERY YARD REVISED ACCORDINGLY
D - 12/02/2016 - PROPOSED ADDITIONAL LANDSCAPING ADDED AT HIGH ENTRANCE
E - 20/05/2016 - VEHICLE STORAGE REVISED AND PHASE 1 LANDSCAPING ADDED
F - 06/07/2016 - PHASE 2 VEHICLE STORAGE LAYOUT RE APPRAISED
G - 19/07/2016 - FUELLING STATION UPDATED
H - 25/10/2016 - CAR WASH AREA UPDATED TO AS BUILT POSITION
J - 13/10/2016 - BUILDINGS TO BE RETAINED/DEMOLISHED RE APPRAISED
K - 17/10/2016 - STAFF PARKING REVISED
L - 23/02/2017 - MINOR REVISIONS TO ANNOTATION
M - 16/03/2017 - TRANSPORTER ACCESS INDICATED
N - 18/04/2017 - RED ROSE REMOVED FROM ROOF
P - 26/07/2017 - ACCESS ROAD REVISED TO COINCIDE WITH FUTURE ARBOR DETAILS
Q - 29/07/2017 - ACCESS ROAD KICKSTEP AND ENTRANCE BARRIERS ADDED
R - 11/12/2017 - MINOR LANDSCAPE ADDITIONS INDICATED

SAMMONS Architectural LIMITED
Chartered Institute of Architectural Technologists
10 Cawdry Buildings, Fountain Street, Leek. ST13 6JP
Telephone + Fax 01538 386002
E-mail: info@sammonsltd.co.uk
Web: www.sammonsltd.co.uk

This drawing is copyright. Do not scale.
All dimensions must be checked prior to commencement.