N

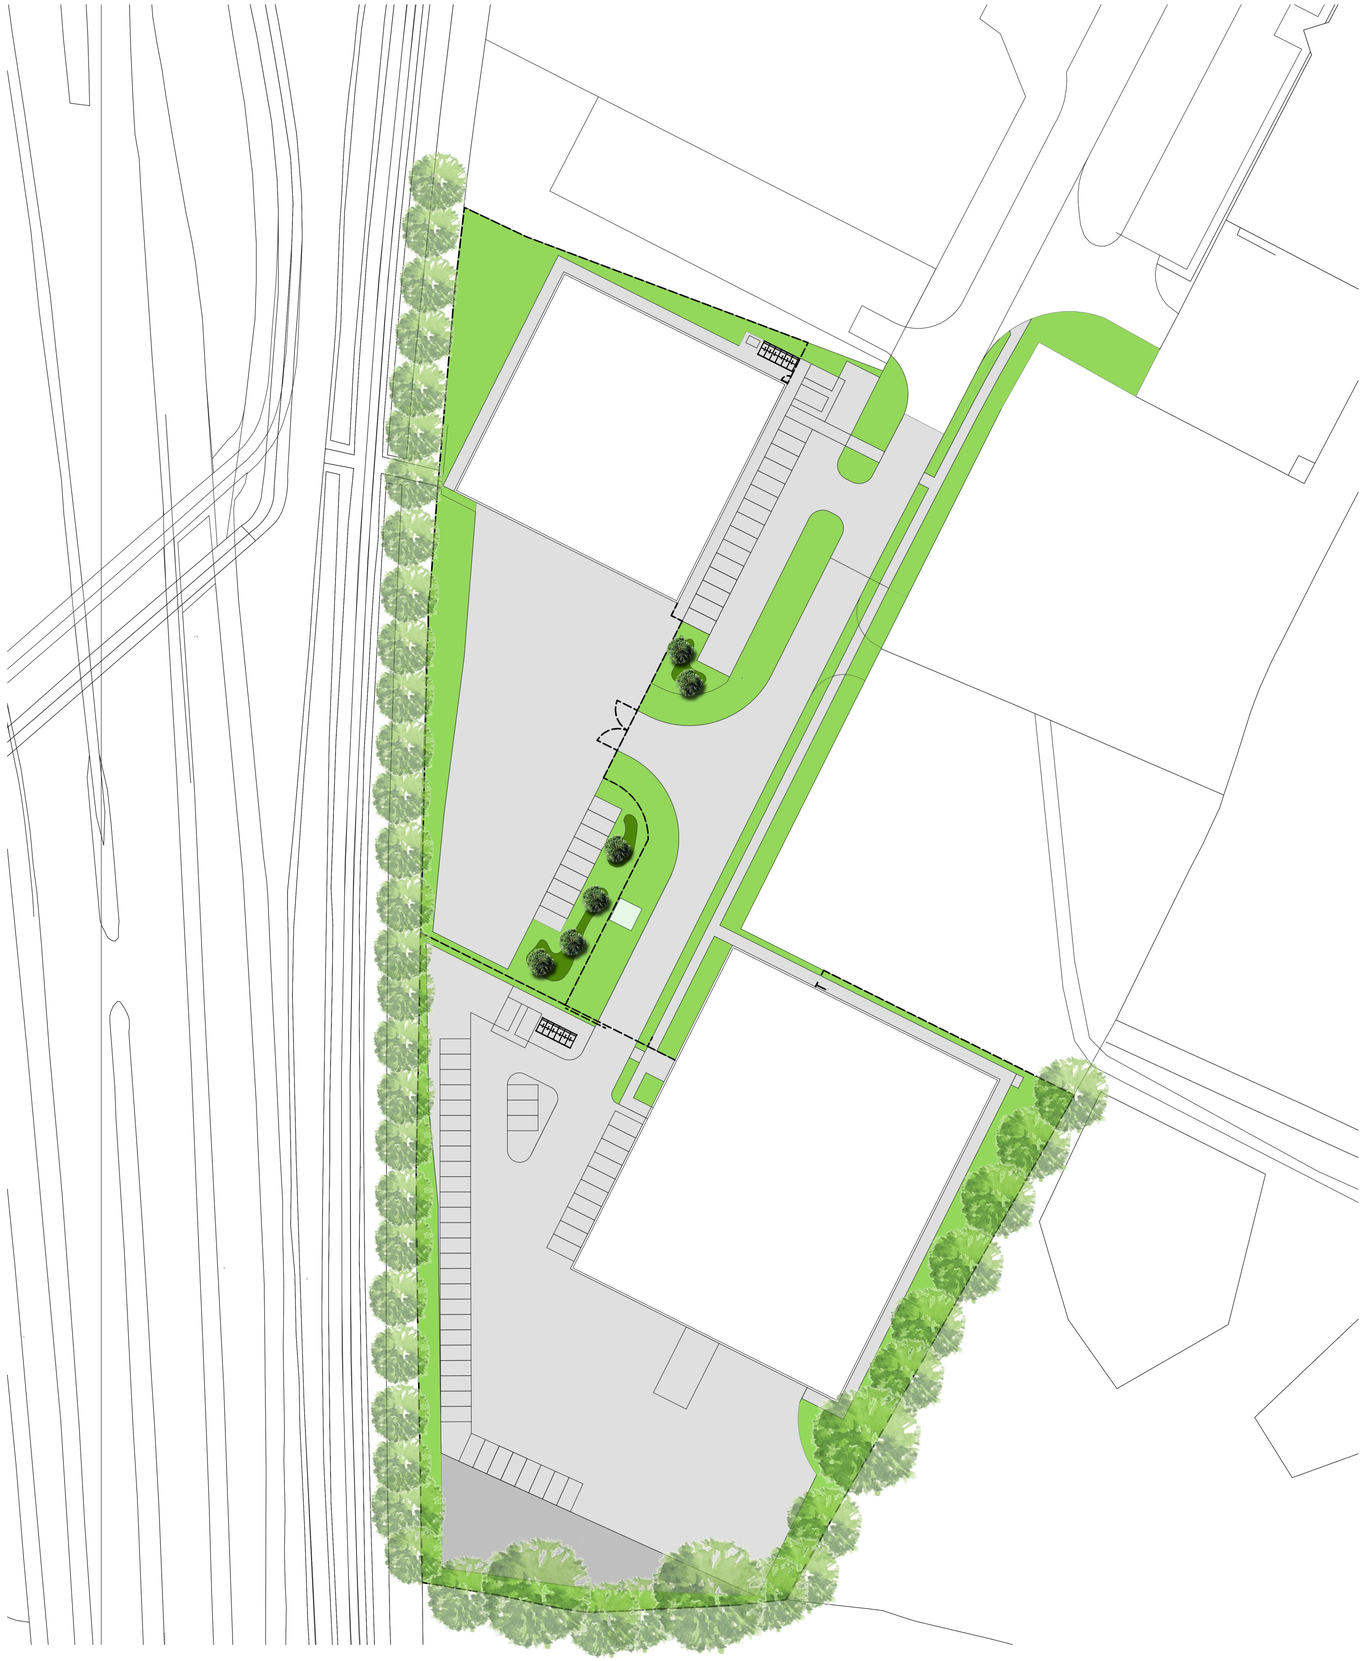

Fencing
2.4m high Paladin security fencing, Ultimate™ Profiled Panel System by CLD Fencing Systems, black

Cycle Shelter

Cycle shelter to be 4.1m(w) x 2.14m(d) 'Regal Cycle Shelter' (BXMW/RG) with 5-hoop 'Sheffield' rack to accomodate 10 bicycles by Broxap Ltd.
Newcastle-under-Lyme, Staffordshire.
Finished in BS 4800, 14 C 39, Holly Green

Bin Store

2.1m high hit and miss timber bin store with gate

Substation

Plastic substation

Landscape & Planting

Grass seeded areas

Shrubbery areas....consisting of.....
Escallonia rubra 'Woodside'
Lonicera nitida 'May Green'
Potentilla fruticosa 'Goldfinger'
& others....

Native trees....consisting of.....
Acer campestra (field maple)
Quercus robur (pedunculate oak)
Fagus sylvatica (common beech)
Alnus glutinosa (common alder)
Salix Alba (white willow)

Existing Trees/hedgerow to remain

Tarmac

MOT Stone

This document and its design content is copyright ©. It shall be read in conjunction with all other associated project information including models, specifications, schedules and related consultants documents. Do not scale from documents. All dimensions to be checked on site. Immediately report any discrepancies, errors or omisions on this document to the Originator. If in doubt ASK.

© Crown copyright [and database rights] 2015 Ordnance Survey 100019694. re-use or additional photo copies of of this map are not permitted except where the end user holds a relevant licence with Ordnance Survey.

Safety Health and Environmental Information Box

Construction Risks, Maintenance/cleaning Risks, Demolition/adaptation Risks

Notes:

RevID	Detail	Issued By	Issue Date

biT
Wellington Civic Offices, Larkin Way, Wellington, Telford, Shropshire, TF1 1LX
T: 01952 384500
W: www.bit-group.co.uk

Project
T54 - Plot 5A & 5C

Client
TWC

Layout Title
Lanscape Plan

Scale @ A1
1:500

Status
Planning

Drawing Number

project	originator	zone	level	type	role	number	rev
17299	biT				A	_02107	A