SECTION A-A
FRONT ELEVATION

SECTION B-B
FRONT ELEVATION

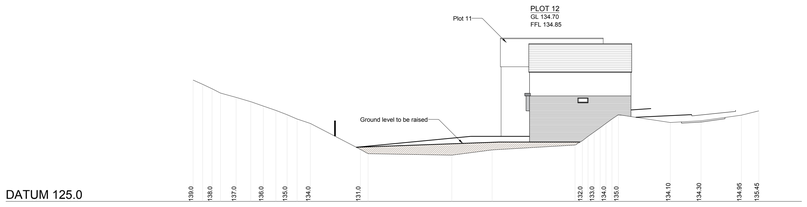

SECTION C-C
SIDE ELEVATION

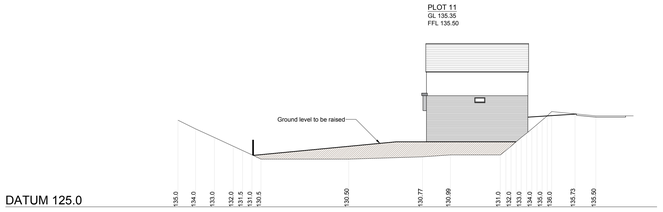

SECTION D-D
SIDE ELEVATION

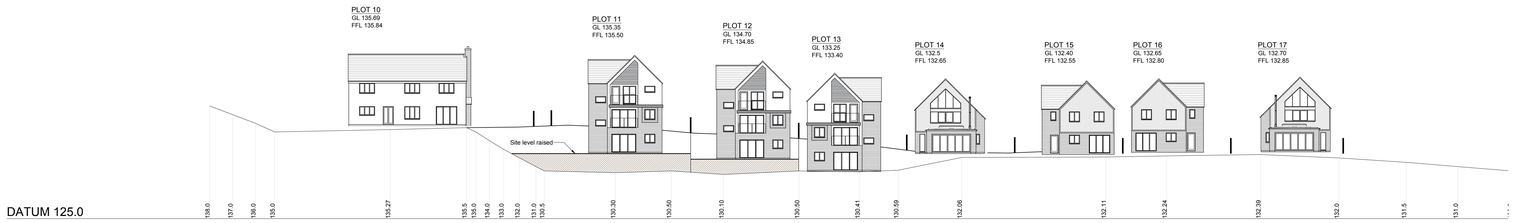

SECTION E-E
REAR ELEVATION

SECTION F-F
FRONT ELEVATION

REV	DATE	REVISION NOTES
A	06/06/17	Section F-F added

POTTON
A KINGSPAN COMPANY

Kingspan Timber Solutions Ltd
Ettsley Road,
Great Gransden,
Beds, SG19 3AR
Tel: 01767 676400
Fax: 01767 676444
E-mail: sales@potton.co.uk
Web: www.potton.co.uk

This document is the copyright of Kingspan Timber Solutions Ltd, and is made available on the express condition that it shall not be used in connection with the erection of any building or the production of any components for such a building unless the building to be erected or the components are supplied by Kingspan Timber Solutions Ltd.

© Kingspan Timber Solutions Ltd.

Drawing by PARTNERS IN PLANNING and ARCHITECTURE

PROJECT
RESIDENTIAL DEVELOPMENT AT LAND OFF HOLYWELL LANE, LIGHTMOOR, TELFORD

DRAWING TITLE
PROPOSED SITE SECTIONS

DRAWN BY	SCALE	
SJW	1:250 @ A1	
DATE	DWG. No.	REV.
07/04/17	CM2-LM-103	A