N

Sheet Size	
A0	This drawing and the works depicted are the copyright of AP Architecture Ltd, and may not be reproduced or transmitted in any form or by any means, without our prior permission. Prior to marking on site, any discrepancies to be noted to office of origin immediately. Only figured dimensions to be used. The information in this drawing is solely applicable to the below project.

(Scale Bar = 1 to 1mm)

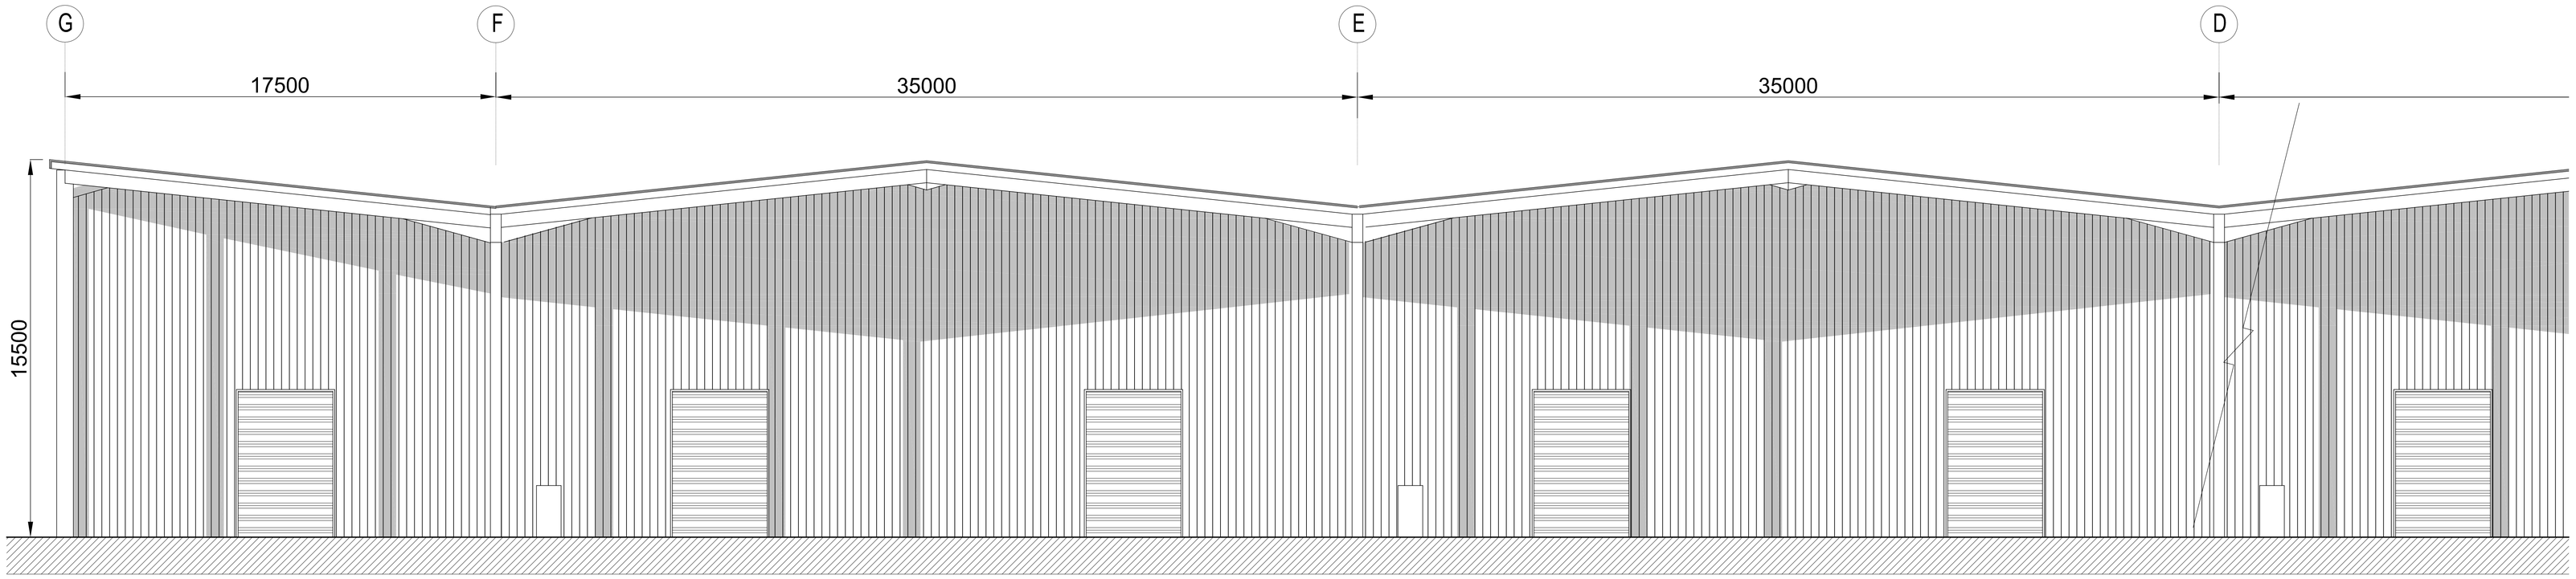

Proposed West Elevation Part 1of 2
Scale 1.100

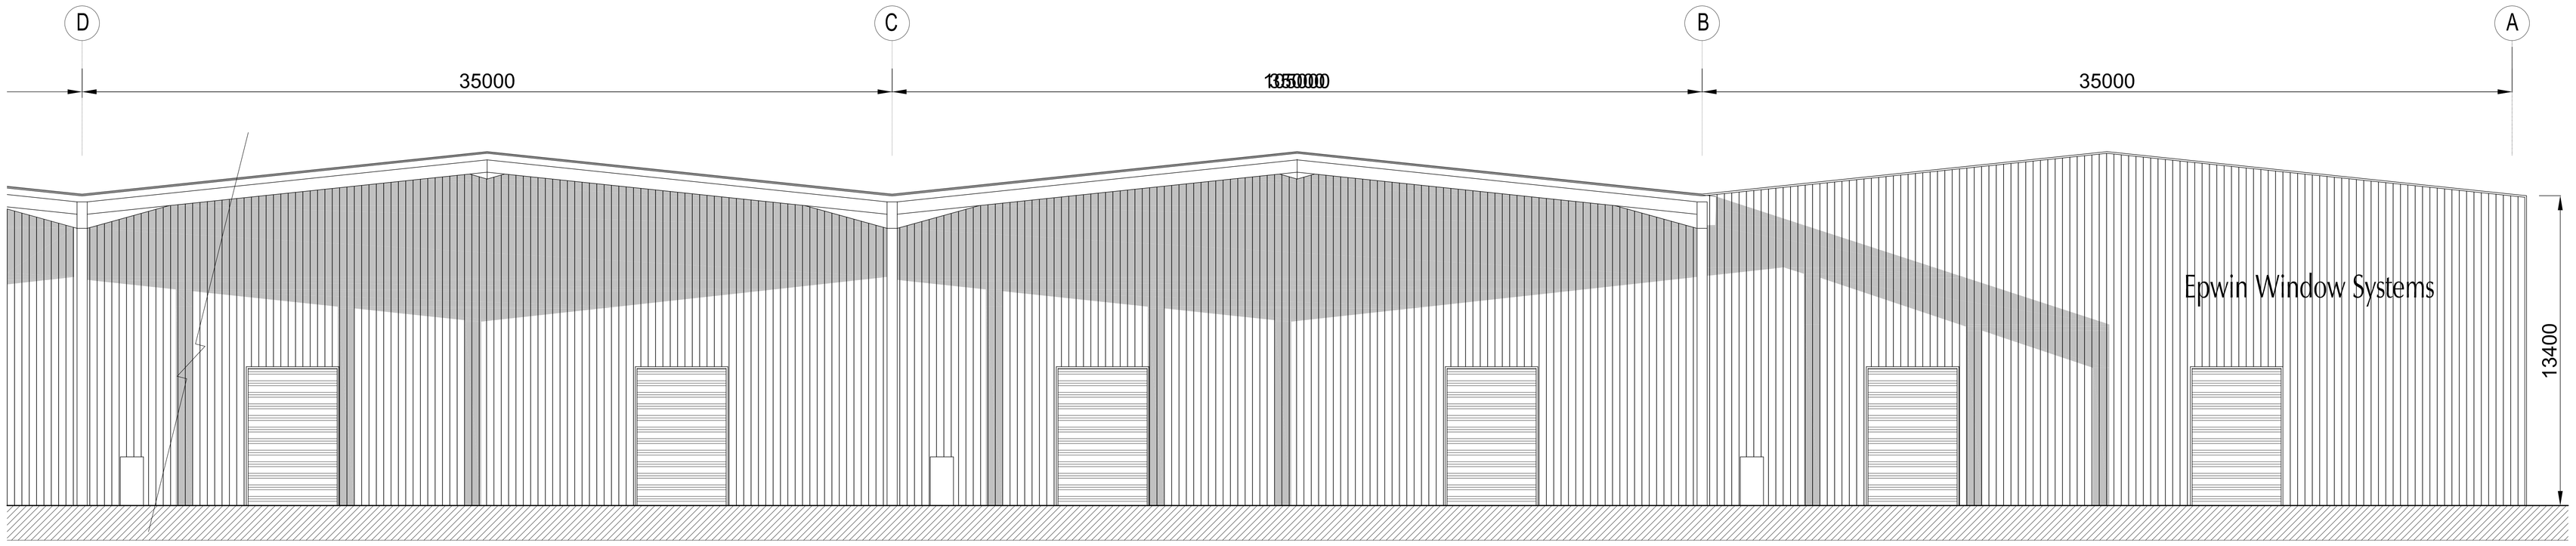

Proposed West Elevation Part 2of 2
Scale 1.100

Revision :	Date :	Description :	By :
A	22.11.18	Updated to current site entrance	ST

Client :
EPWIN GROUP

Project :
Proposed Development at,
Land off Hortonwood
Donnington Telford

Drawing :
Proposed West elevation
of Unit 2

Date : **27.07.18**
Drawn By : **ST**
Drawing No : **AP18027-17**
Revision : **A**
Scale : **as shown**

AP Architecture Limited
Chartered Architect &
Chartered Architectural Technologists

Commercial | Residential | Retail | Healthcare | Offices

E-Innovation Centre, Priorslee, Telford, Shropshire, TF2 9FT
www.aparchitecture.co.uk
mail@aparchitecture.co.uk

Tel : 01952 288 290
Birmingham - 0121 389 0290
Fax : 01952 288 291
Wolverhampton - 01902 715 290