A3

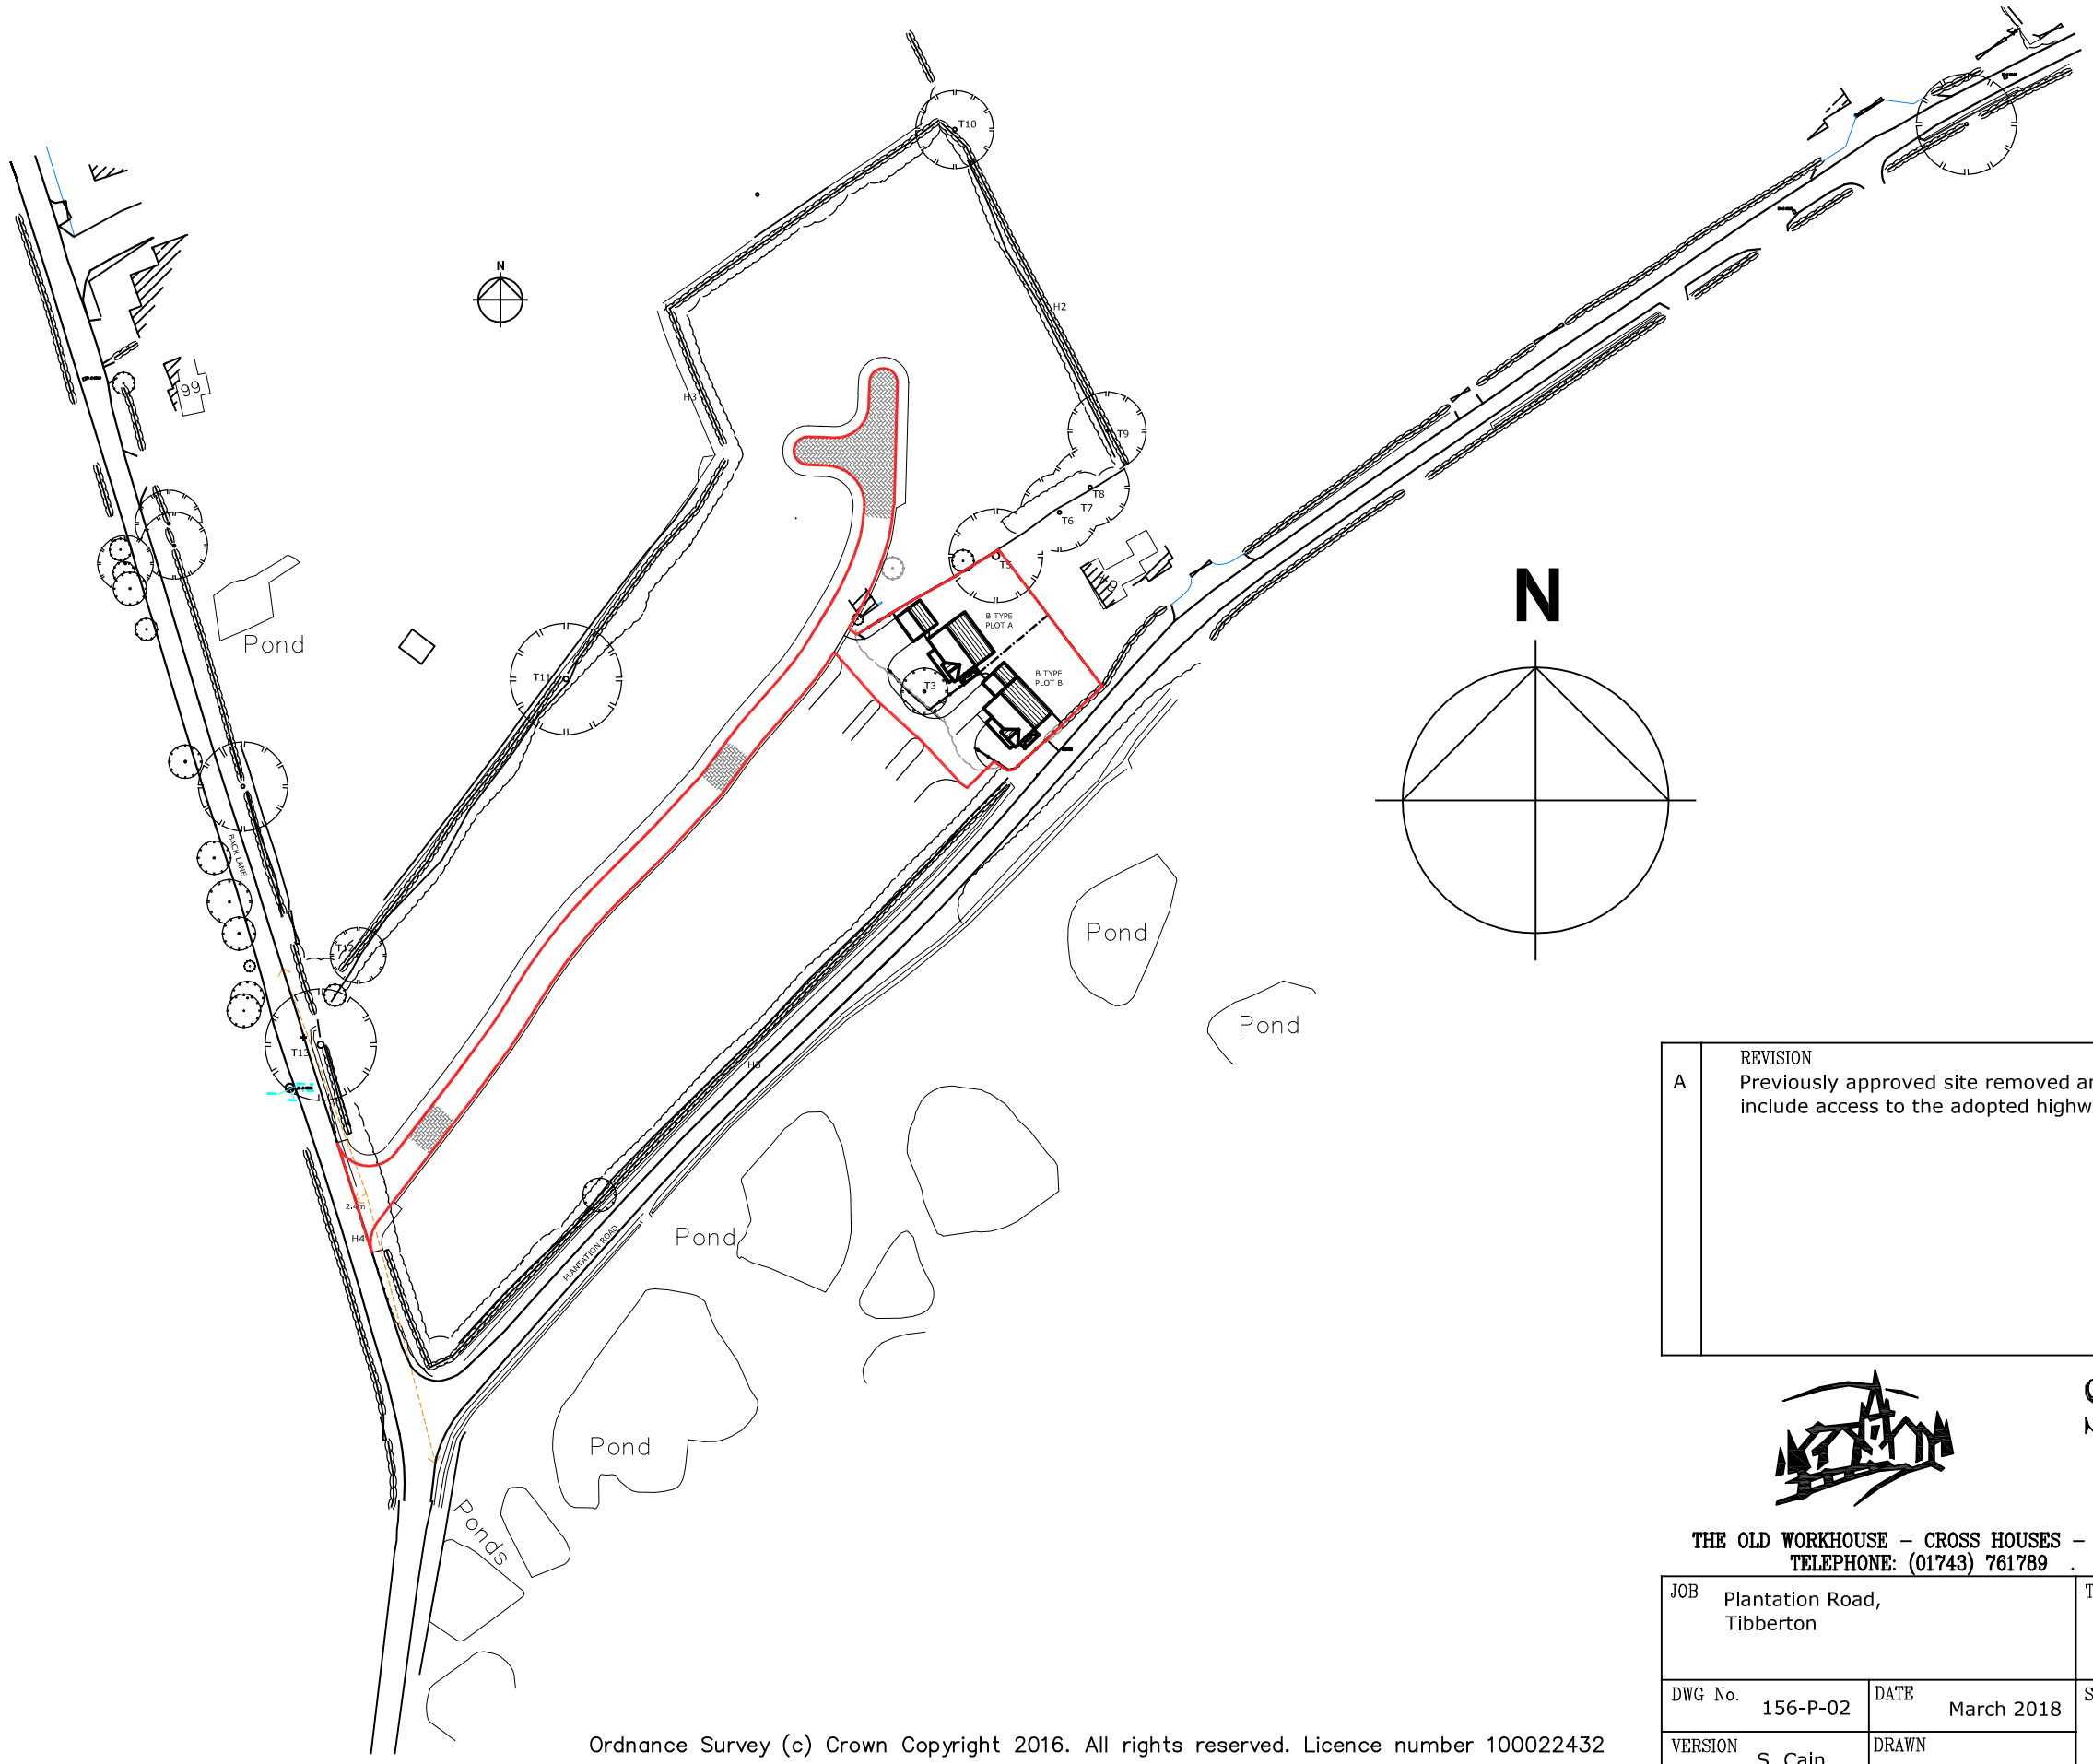

	REVISION	DATE	Rev. By
A	Previously approved site removed and red line amended to include access to the adopted highway, as requested.	05.04.18	SC

SHROPSHIRE HOMES LTD

THE OLD WORKHOUSE – CROSS HOUSES – SHREWSBURY – SHROPSHIRE – SY5 6JH
TELEPHONE: (01743) 761789 . FACSIMILE (01743) 761773

JOB Plantation Road, Tibberton		TITLE Location Plan	
DWG No. 156-P-02	DATE March 2018	SCALE 1:1250	REVISION A
VERSION S. Cain	DRAWN		

Ordnance Survey (c) Crown Copyright 2016. All rights reserved. Licence number 100022432

U:\CS\Drawings\Plantation Road, Tibberton\Planning Drawings\Layouts\156-P-01 Two Additional Plots.dwg, 05/04/2018 15:40:57,
CutePDF Writer