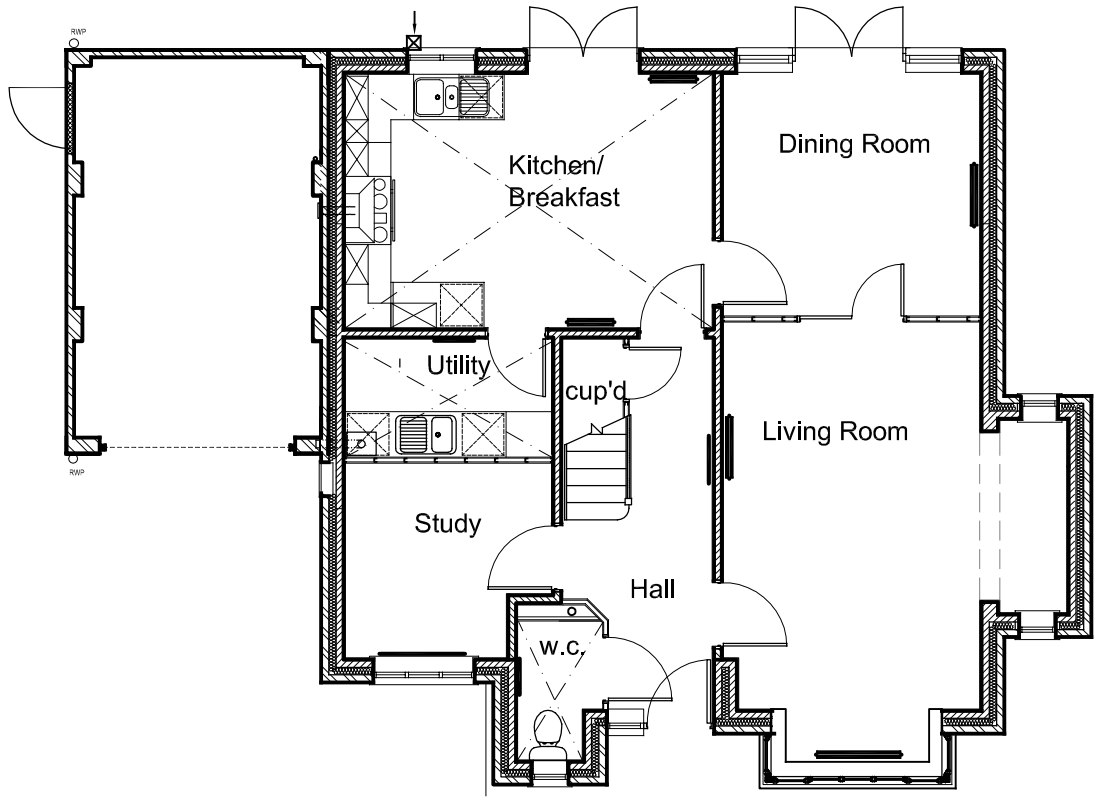

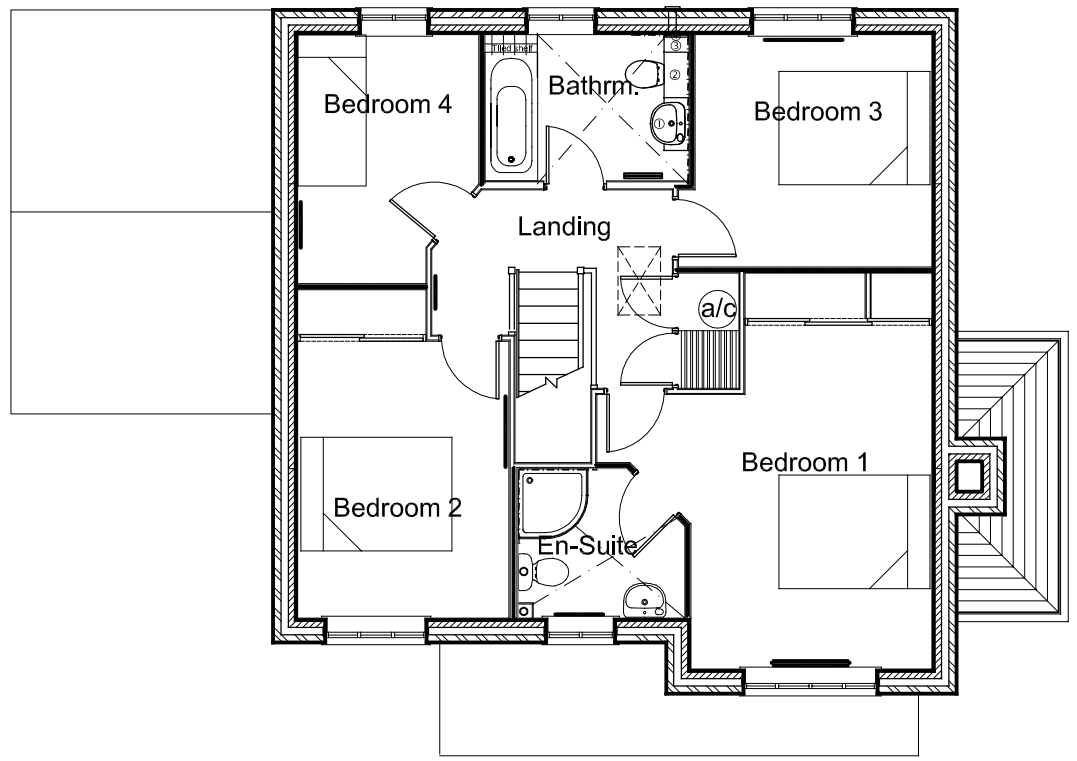

Applies to plot B

	REVISION	DATE	Rev. By

SHROPSHIRE HOMES LTD

THE OLD WORKHOUSE – CROSS HOUSES – SHREWSBURY – SHROPSHIRE – SY5 6JH
TELEPHONE: (01743) 761789 . FACSIMILE (01743) 761773

JOB		TITLE	
Plantation Road, Tibberton		B House Type with Attached Garage Floor Plans	
DWG No. 156-P-06	DATE March 2018	SCALE 1:100	REVISION
DRAWN S. Cain	CHECKED		

U:\CS\Drawings\Plantation Road, Tibberton\Planning Drawings\House Packs\156-P-05 and 06-B Type.dwg, 05/04/2018 15:44:46,
CutePDF Writer