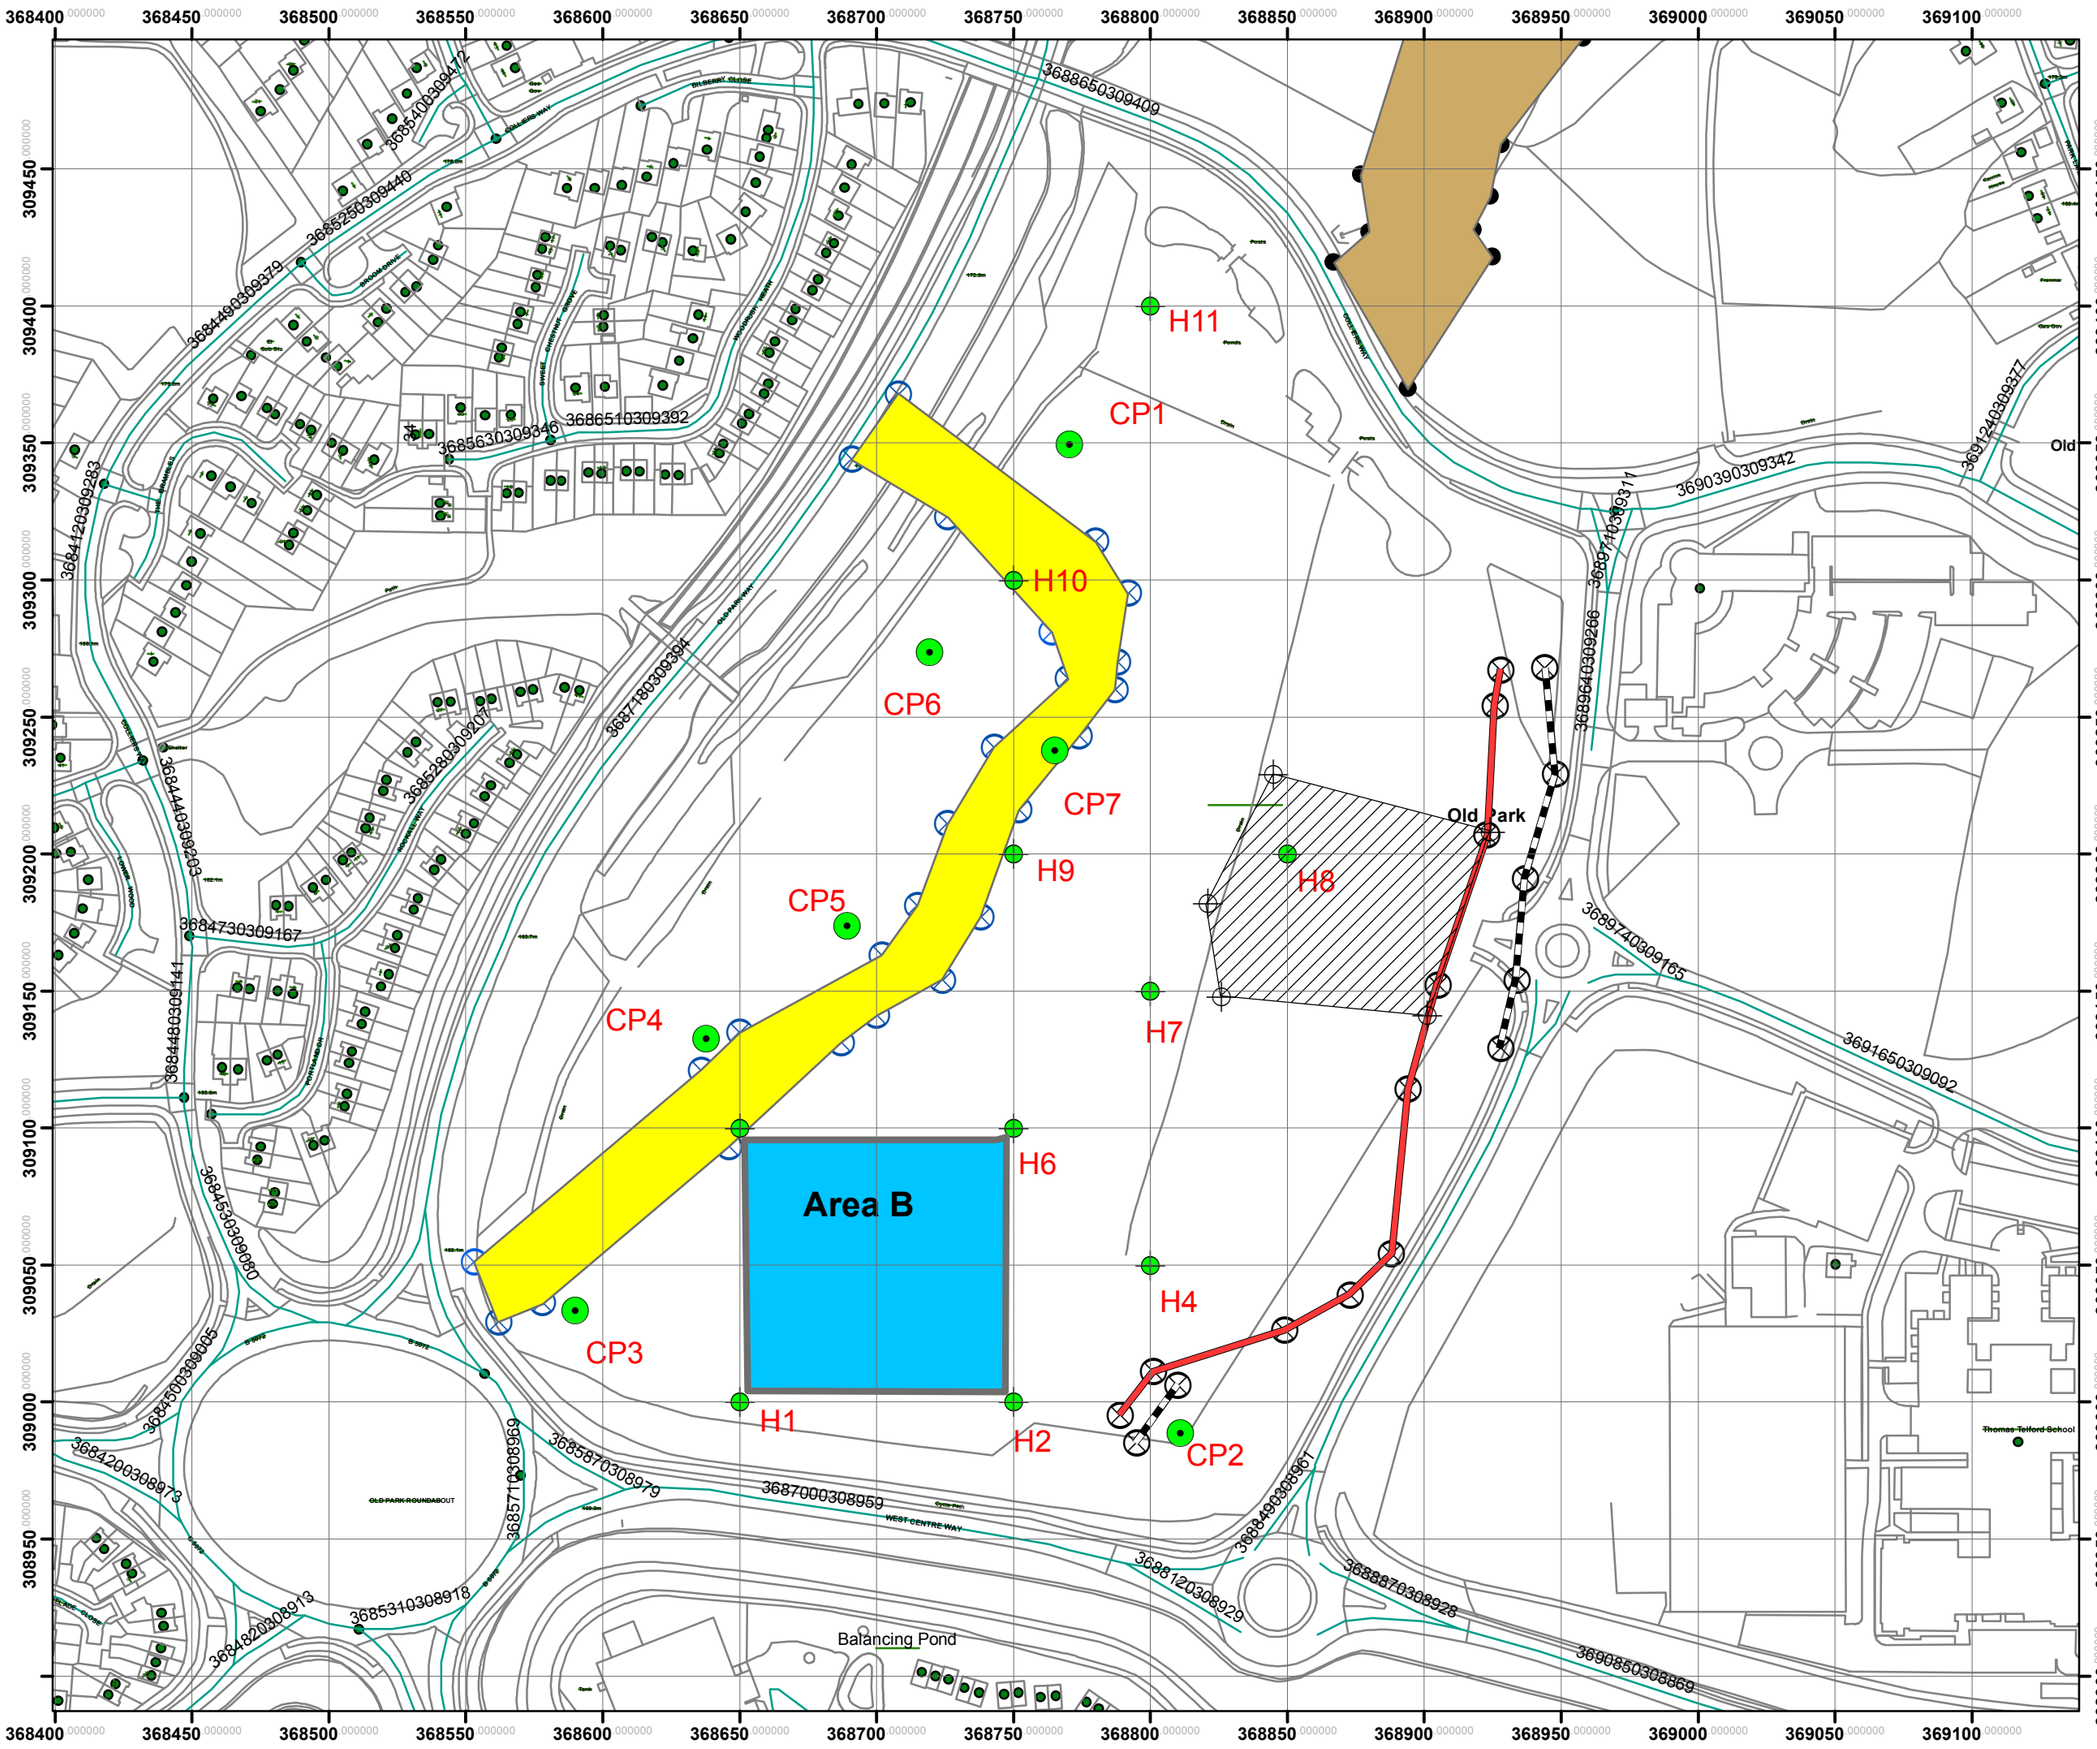

This map is reproduced from Ordnance Survey material with the permission of Ordnance Survey on behalf of the Controller of Her Majesty's Stationary Office Crown Copyright. Unauthorised reproduction infringes Crown copyright and may lead to prosecution or civil proceedings.
Borough of Telford & Wrekin, Licence No 100019694. Date 2009.

N
W E
S

Key

Recorded Position of Initial Trial Surcharge Area.

Recorded Position of Opencast Highwall outside the North of the site.

Recorded Position of Opencast Highwall within the Old Park Campus Site.

Area B - Proposed Position of Surcharge Mound (less than 1 hectare).

Highwall layout conjectured based on findings of ground investigation works carried out in 2017.

Project Title: Old Park Campus

Drawing Title: Planning Applicaiton Key Information.

FIGURE B	Scale at A3: 1:2,240
Date: 23/07/18	Drawn By: DK

Jonathan Rowe
Neighbourhood & Customer Services
Addenbrooke House
Ironmasters Way
Telford
TF3 4NT