revisions:

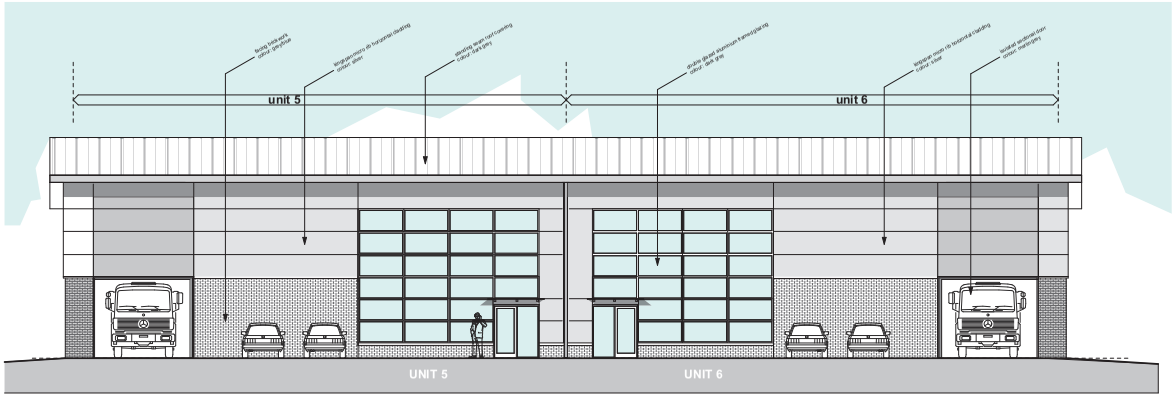

front elevation to service yard 1:100

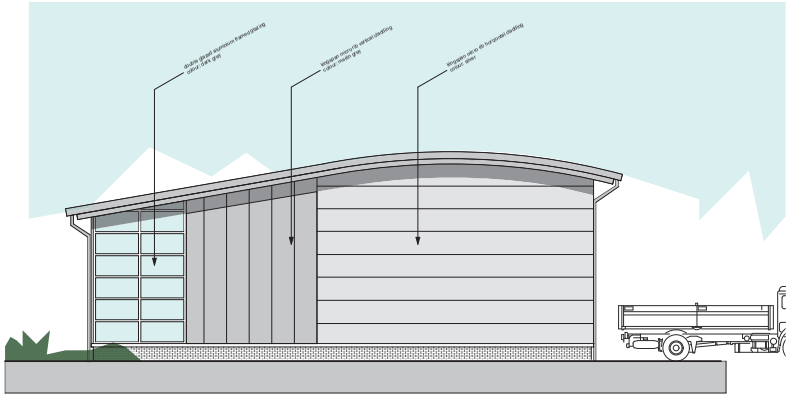

side elevation 1:100

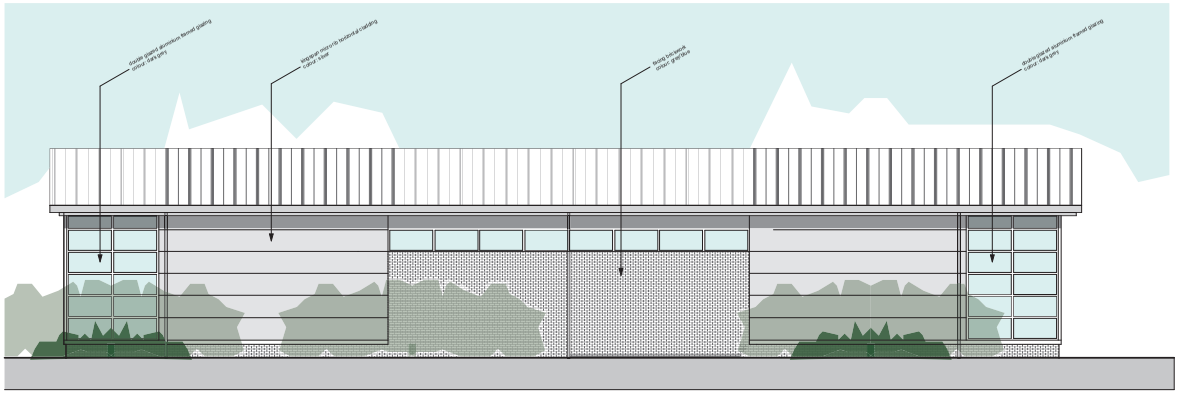

elevation to Hadley Park East 1:100

materials EMPLOYMENT UNITS

roof - slate grey composite roof panels
walls - composite sheet wall cladding 'silver' with 'merlin grey' trims and contrasting merlin grey vertical cladding
blue/grey brickwork

windows - powder coated aluminium RAL 7016

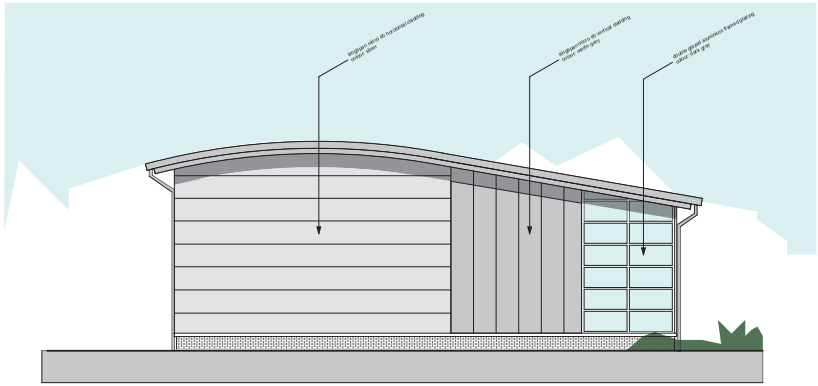

side elevation 1:100

unit 5 and 6 elevations

campbell driver partnership
architects designers surveyors

client: Euro Garages

project: Starter Units
Hadley Park Telford

sheet: proposed site elevations

dwg no:	16.161	005	B

scale: 1:100 @ A1
date:
drawn:

capricorn park
blakewater road
blackburn bb1 5qr
t: 01254 297700
email: design@cdparchitects.co.uk

© copyright in this drawing is vested in campbell driver partnership limited