DO NOT SCALE FROM THIS DRAWING - IF IN DOUBT PLEASE ASK.

All dimensions in millimetres.

Dimensions shown to structural faces, **NOT** finished surfa

This drawing forms part of and is to be read in conjuction all other architectural drawings prepared for this project a well as all structural, mechanical, electrical and other deta prepared by Consultants.

This drawing and those within this set are to be read in conjunction with the Project Specification. References in paranthesis, e.g. - (F10), refer to sections / clauses withi the Project Specification and are to be read in conjuction with the general workmanship and material items within t same section.

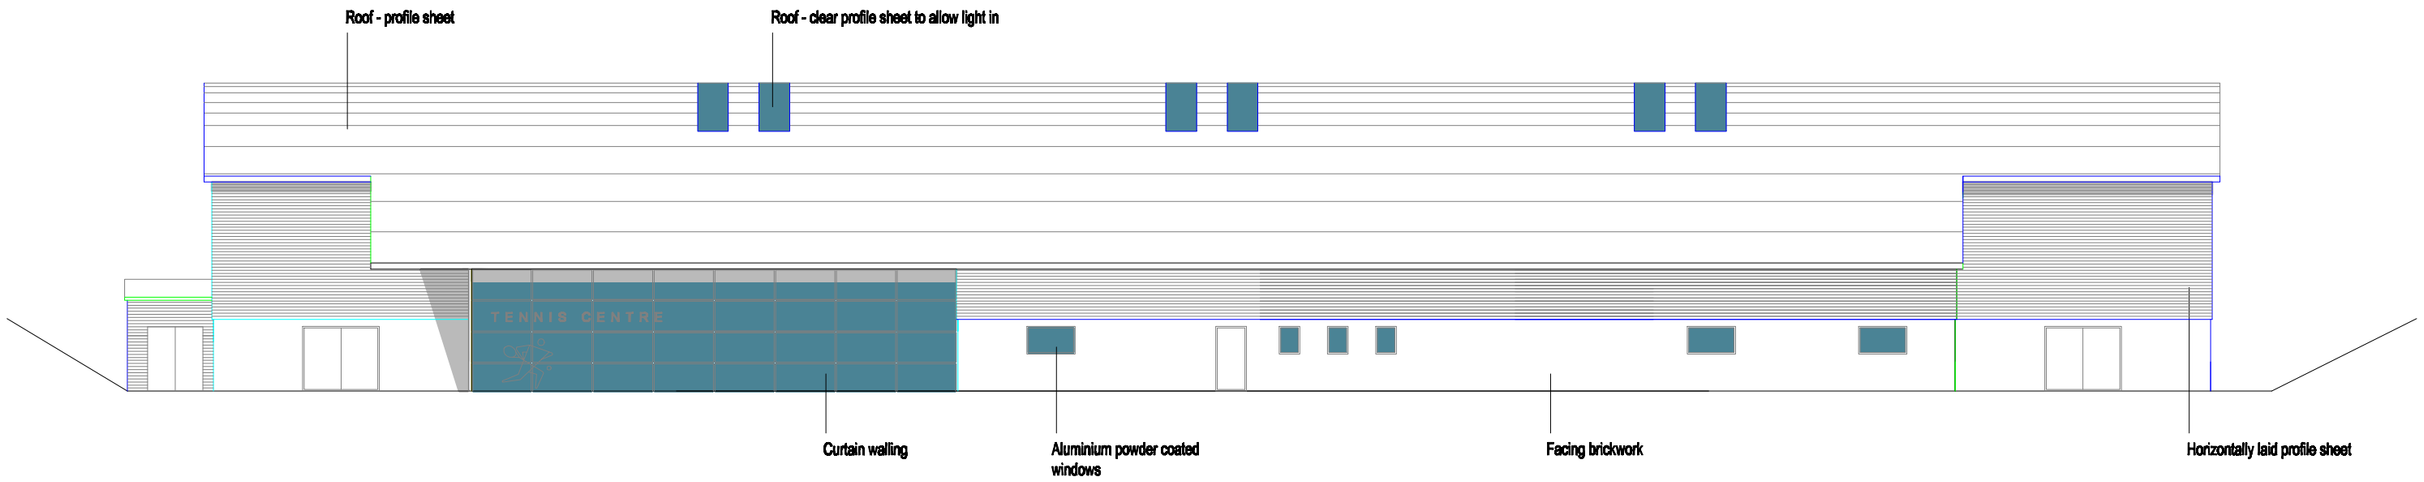

NORTH ELEVATION

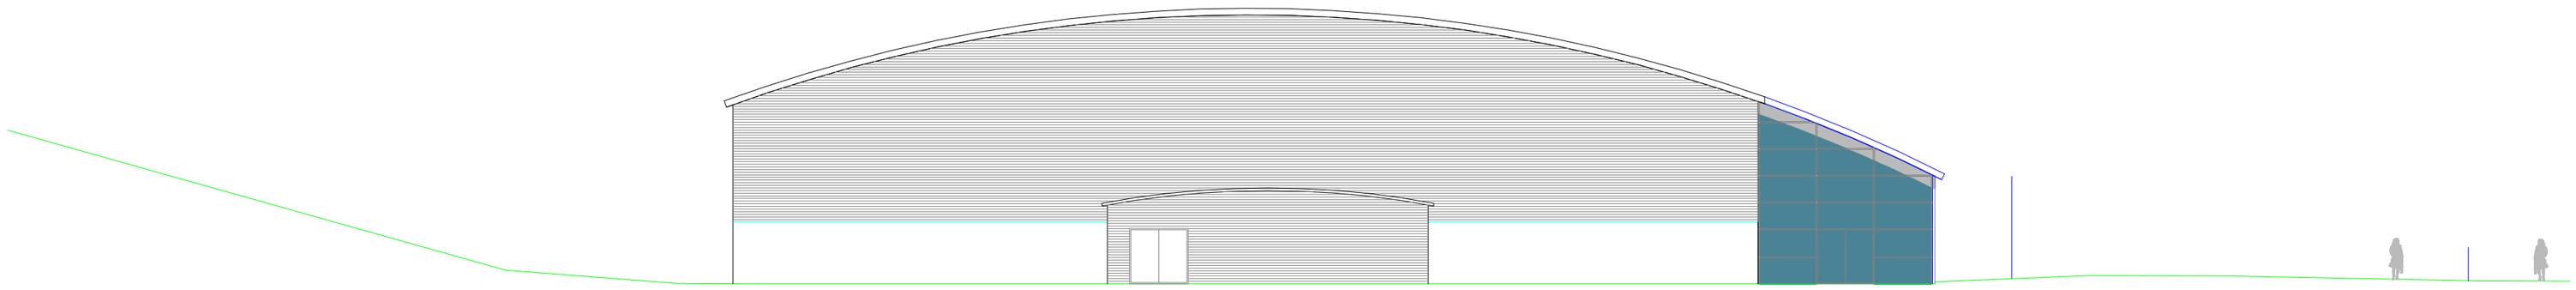

EAST ELEVATION

SOUTH ELEVATION

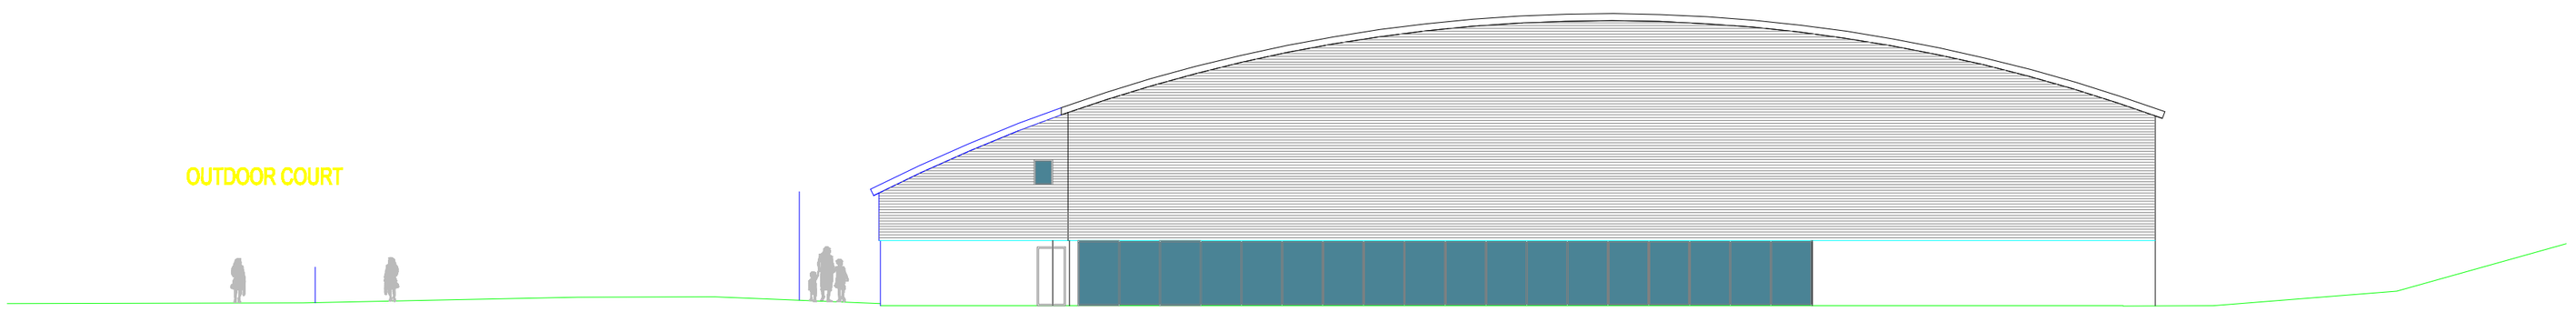

WEST ELEVATION

C	GENERAL ALTERATIONS
B	GENERAL ALTERATIONS
A	COURT SIZE UPDATED

Telford & Wrekin COUNCIL

David Sidaway
Head of Property & Design : Environment & Regeneration

Darby House, PO Box 212, Lawn Central, Telford, Shropshire. TF3 4LB
DX 712121 Telford 5 Telephone +44(0)1952 384800 Facsimile +44(0)1952 3
Web site http://www.telford.gov.uk Email env.economy.telford.gov.uk

PROJECT

TENNIS CENTRE

DWG. TITLE

ELEVATIONS

SCALE	DRAWN
1:200	KW
DATE	DWG. NO.
3.10.09	400 C

DO NOT SCALE FROM THIS DRAWING - IF IN DOUBT PLEASE ASK.

All dimensions in millimetres.

Dimensions shown to structural faces, **NOT** finished surfa

This drawing forms part of and is to be read in conjuction all other architectural drawings prepared for this project a well as all structural, mechanical, electrical and other deta prepared by Consultants.

This drawing and those within this set are to be read in conjunction with the Project Specification. References in paranthesis, e.g. - (F10), refer to sections / clauses withi the Project Specification and are to be read in conjuction with the general workmanship and material items within t same section.

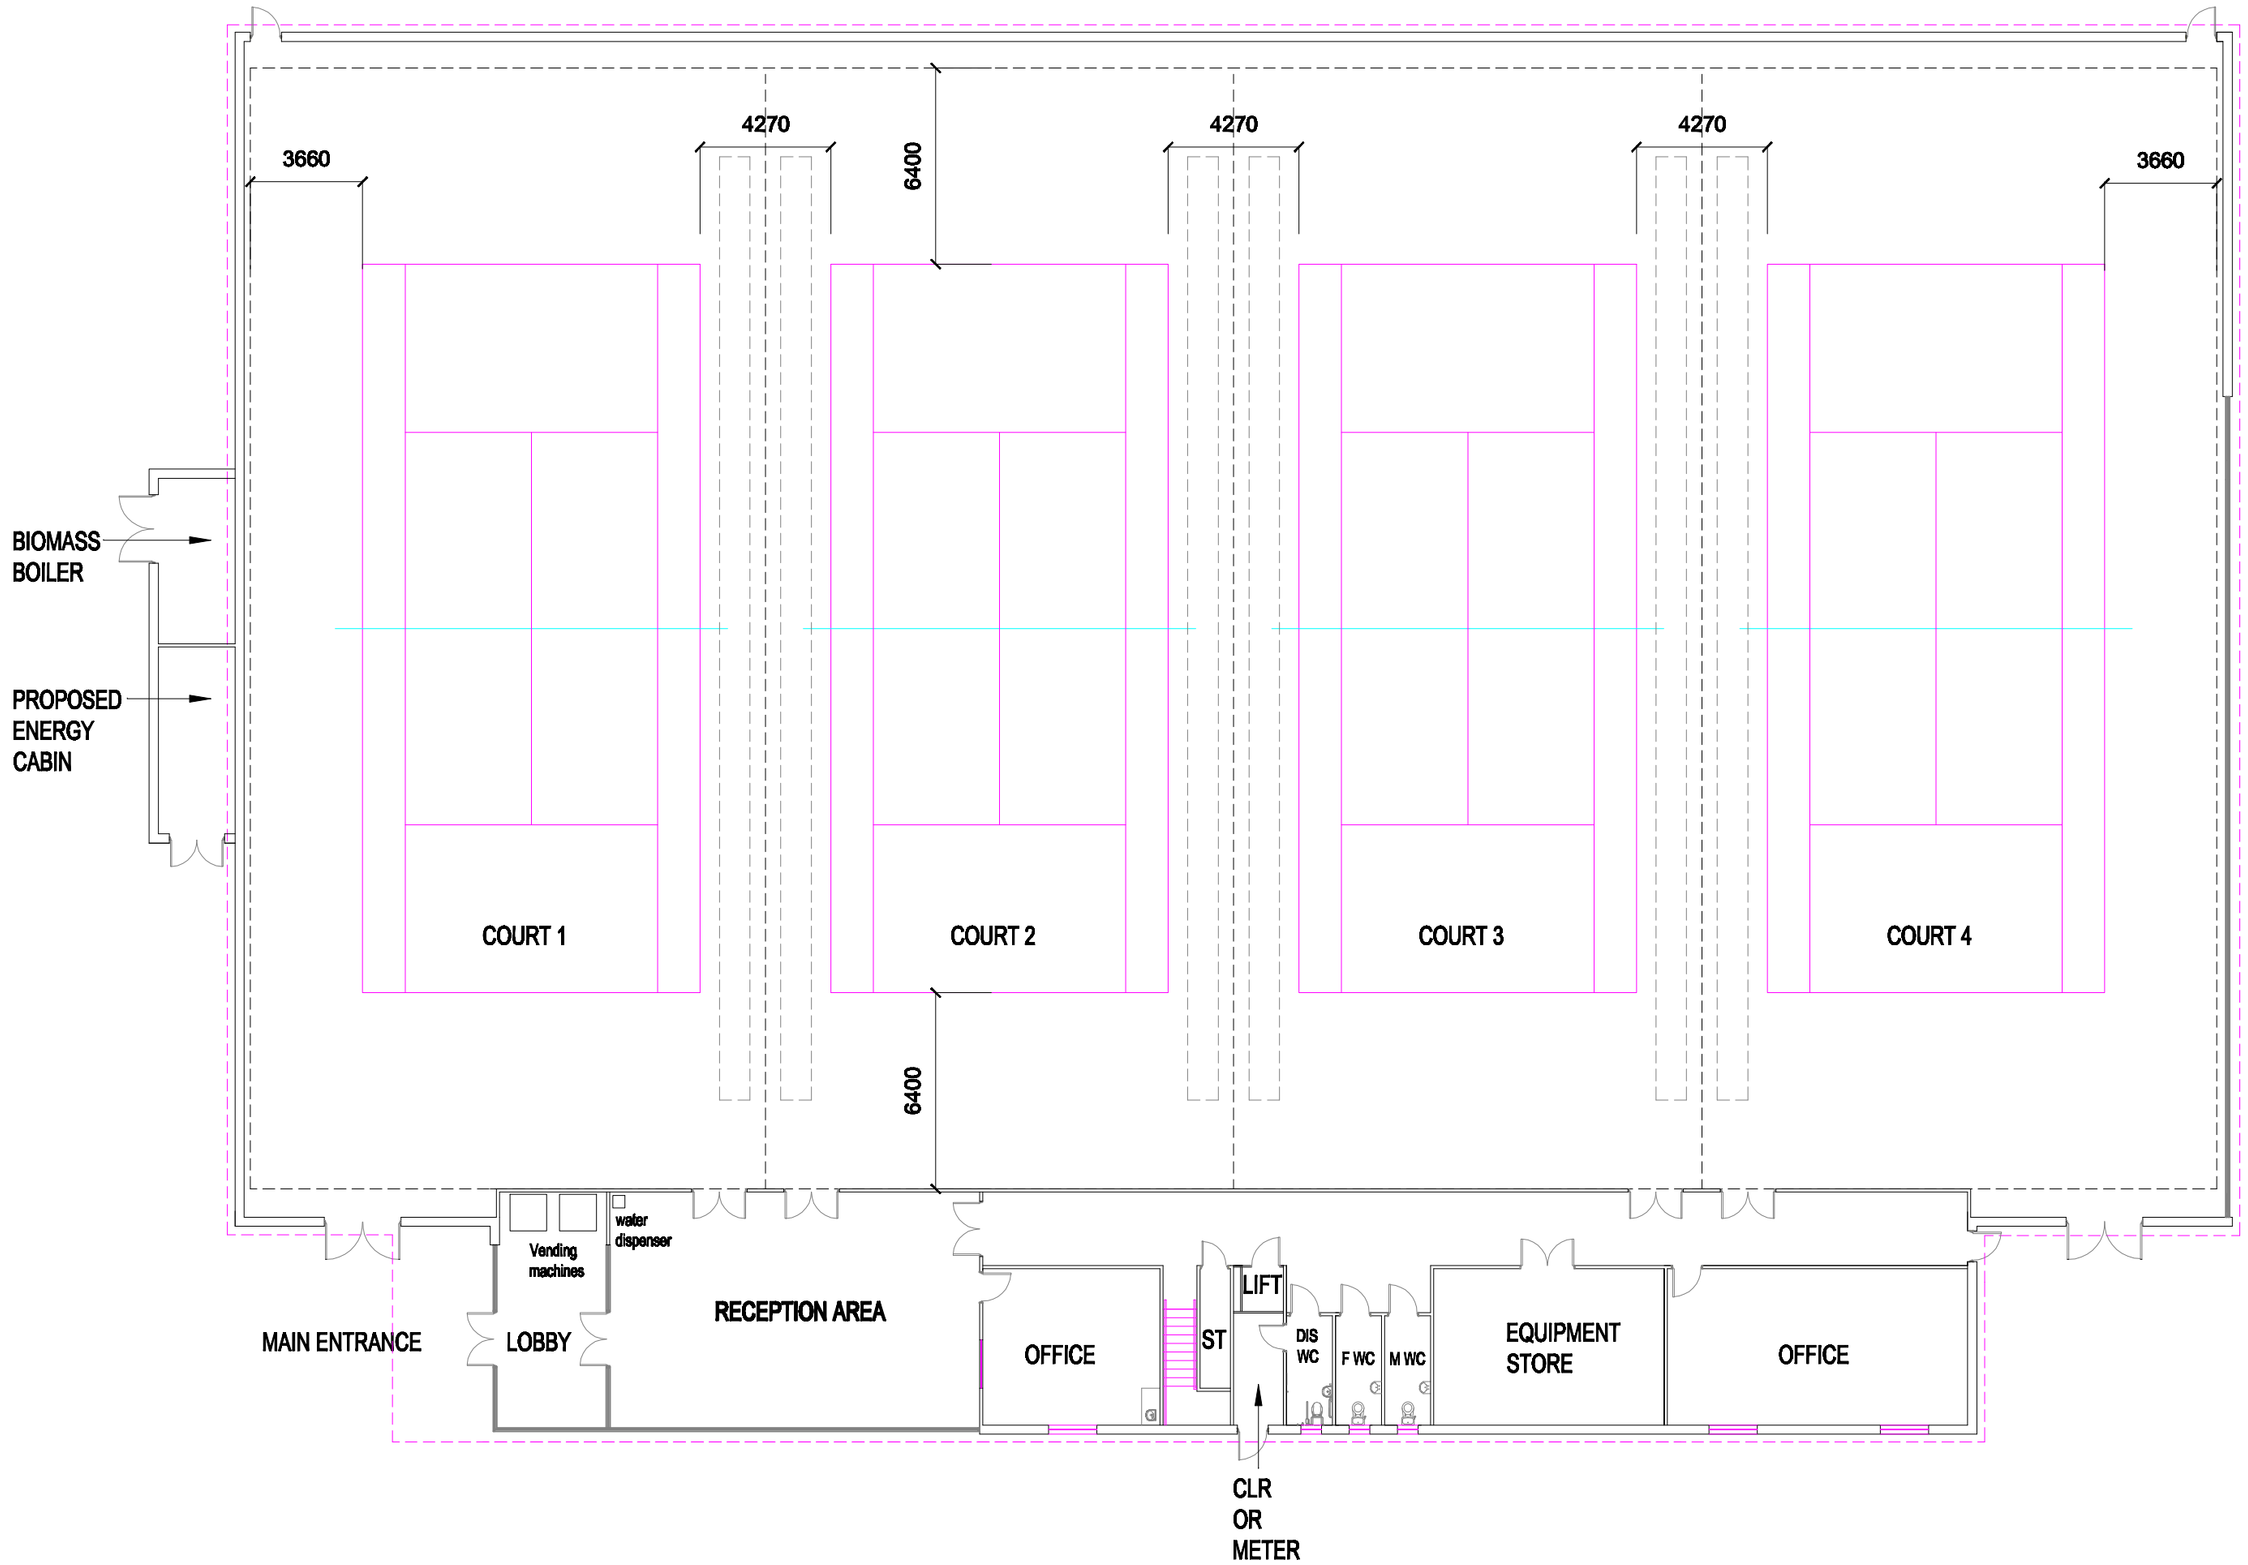

GROUND FLOOR

C	GENERAL ALTERATIONS
B	GENERAL ALTERATIONS
A	COURT SIZE UPDATED

Telford & Wrekin COUNCIL

David Sidaway
Head of Property & Design : Environment & Regeneration

Darby House, PO Box 212, Lawn Central, Telford, Shropshire. TF3 4LB
DX 712121 Telford 5 Telephone +44(0)1952 384800 Facsimile +44(0)1952 3
Web site http://www.telford.gov.uk Email env.economy.telford.gov.uk

PROJECT

TENNIS CENTRE

DWG. TITLE

PROPOSED PLAN - GROUND FLOOR

SCALE	DRAWN
1:200	KW
DATE	DWG. NO.
3.10.09	200 C

DO NOT SCALE FROM THIS DRAWING - IF IN DOUBT PLEASE ASK.

All dimensions in millimetres.

Dimensions shown to structural faces, **NOT** finished surfa

This drawing forms part of and is to be read in conjuction all other architectural drawings prepared for this project a well as all structural, mechanical, electrical and other deta prepared by Consultants.

This drawing and those within this set are to be read in conjunction with the Project Specification. References in paranthesis, e.g. - (F10), refer to sections / clauses withi the Project Specification and are to be read in conjuction with the general workmanship and material items within t same section.

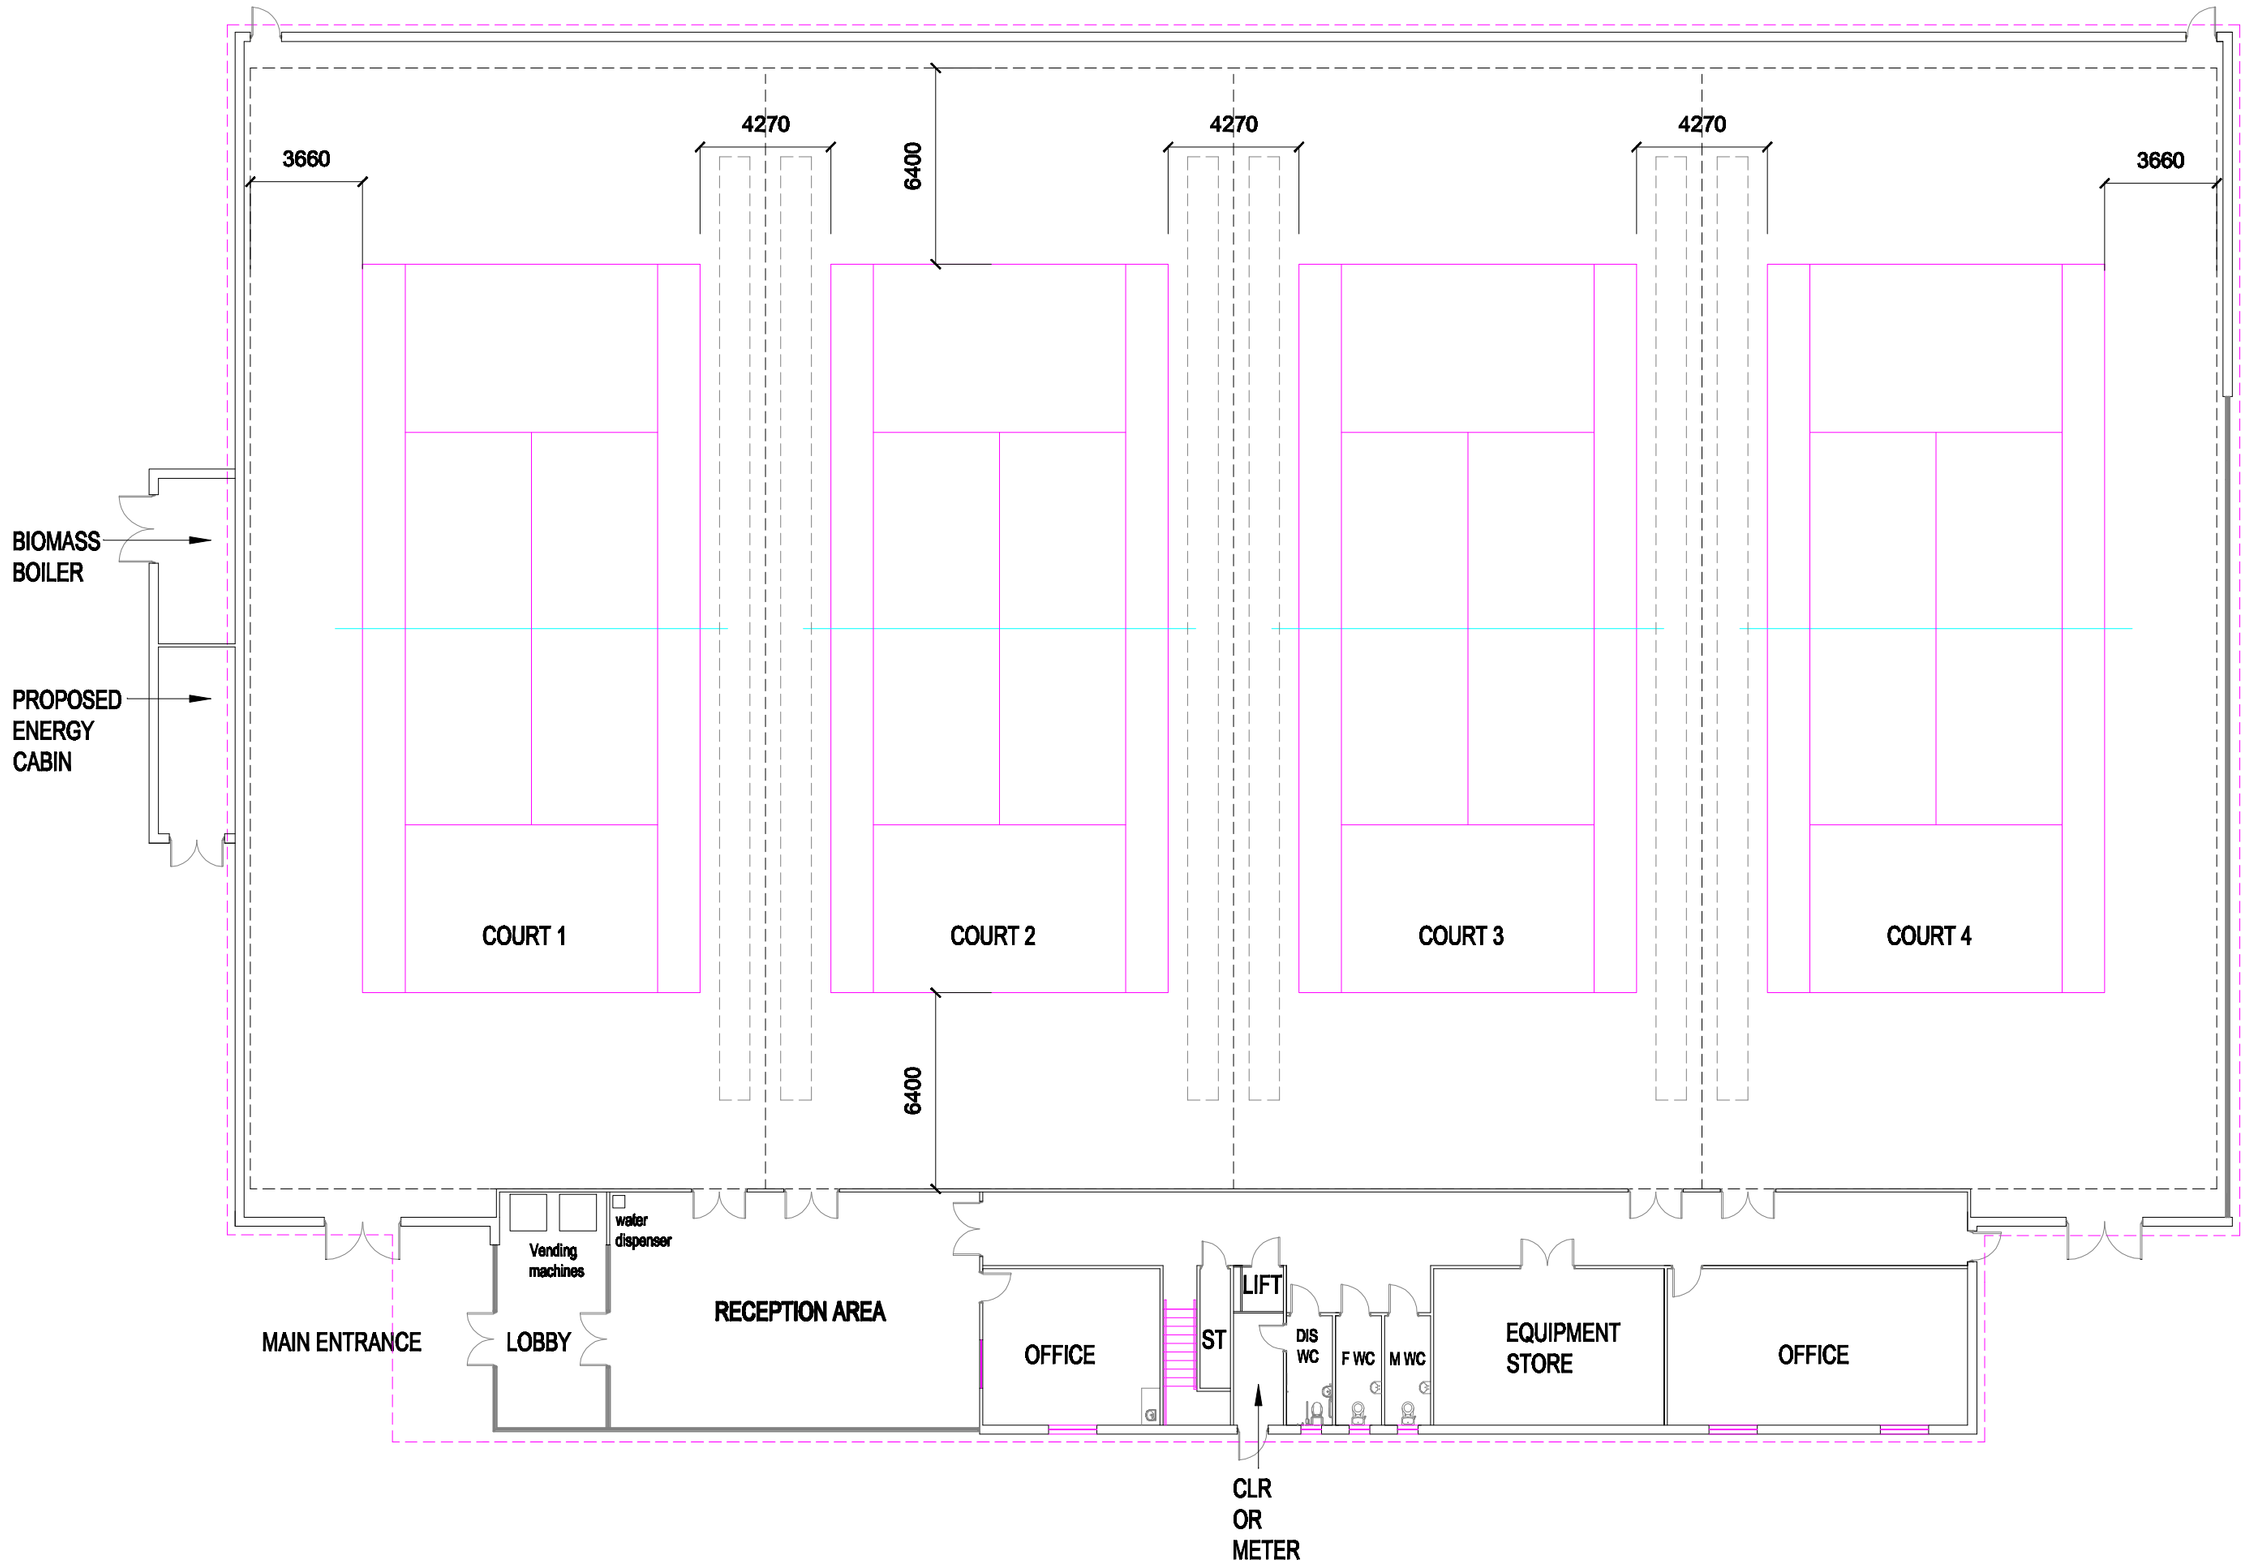

GROUND FLOOR

C	GENERAL ALTERATIONS
B	GENERAL ALTERATIONS
A	COURT SIZE UPDATED

Telford & Wrekin COUNCIL

David Sidaway
Head of Property & Design : Environment & Regeneration

Darby House, PO Box 212, Lawn Central, Telford, Shropshire. TF3 4LB
DX 712121 Telford 5 Telephone +44(0)1952 384800 Facsimile +44(0)1952 3
Web site http://www.telford.gov.uk Email env.economy.telford.gov.uk

PROJECT

TENNIS CENTRE

DWG. TITLE

PROPOSED PLAN - GROUND FLOOR

SCALE	DRAWN
1:200	KW
DATE	DWG. NO.
3.10.09	200 C

DO NOT SCALE FROM THIS DRAWING - IF IN DOUBT PLEASE ASK.

All dimensions in millimetres.

Dimensions shown to structural faces, **NOT** finished surfa

This drawing forms part of and is to be read in conjuction all other architectural drawings prepared for this project a well as all structural, mechanical, electrical and other det prepared by Consultants.

This drawing and those within this set are to be read in conjunction with the Project Specification. References in paranthesis, e.g. - (F10), refer to sections / clauses withi the Project Specification and are to be read in conjuction with the general workmanship and material items within t same section.

C	GENERAL ALTERATIONS
B	GENERAL ALTERATIONS
A	COURT SIZE UPDATED

Telford & Wrekin COUNCIL

David Sidaway
Head of Property & Design : Environment & Regeneration

Darby House, PO Box 212, Lawn Central, Telford, Shropshire. TF3 4LB
DX 712121 Telford 5 Telephone +44(0)1952 384800 Facsimile +44(0)1952 3
Web site http://www.telford.gov.uk Email env.economy.telford.gov.uk

PROJECT

TENNIS CENTRE

DWG. TITLE

SITE PLAN

SCALE 1:500	DRAWN KW
DATE 3.10.09	DWG. NO. 100 C