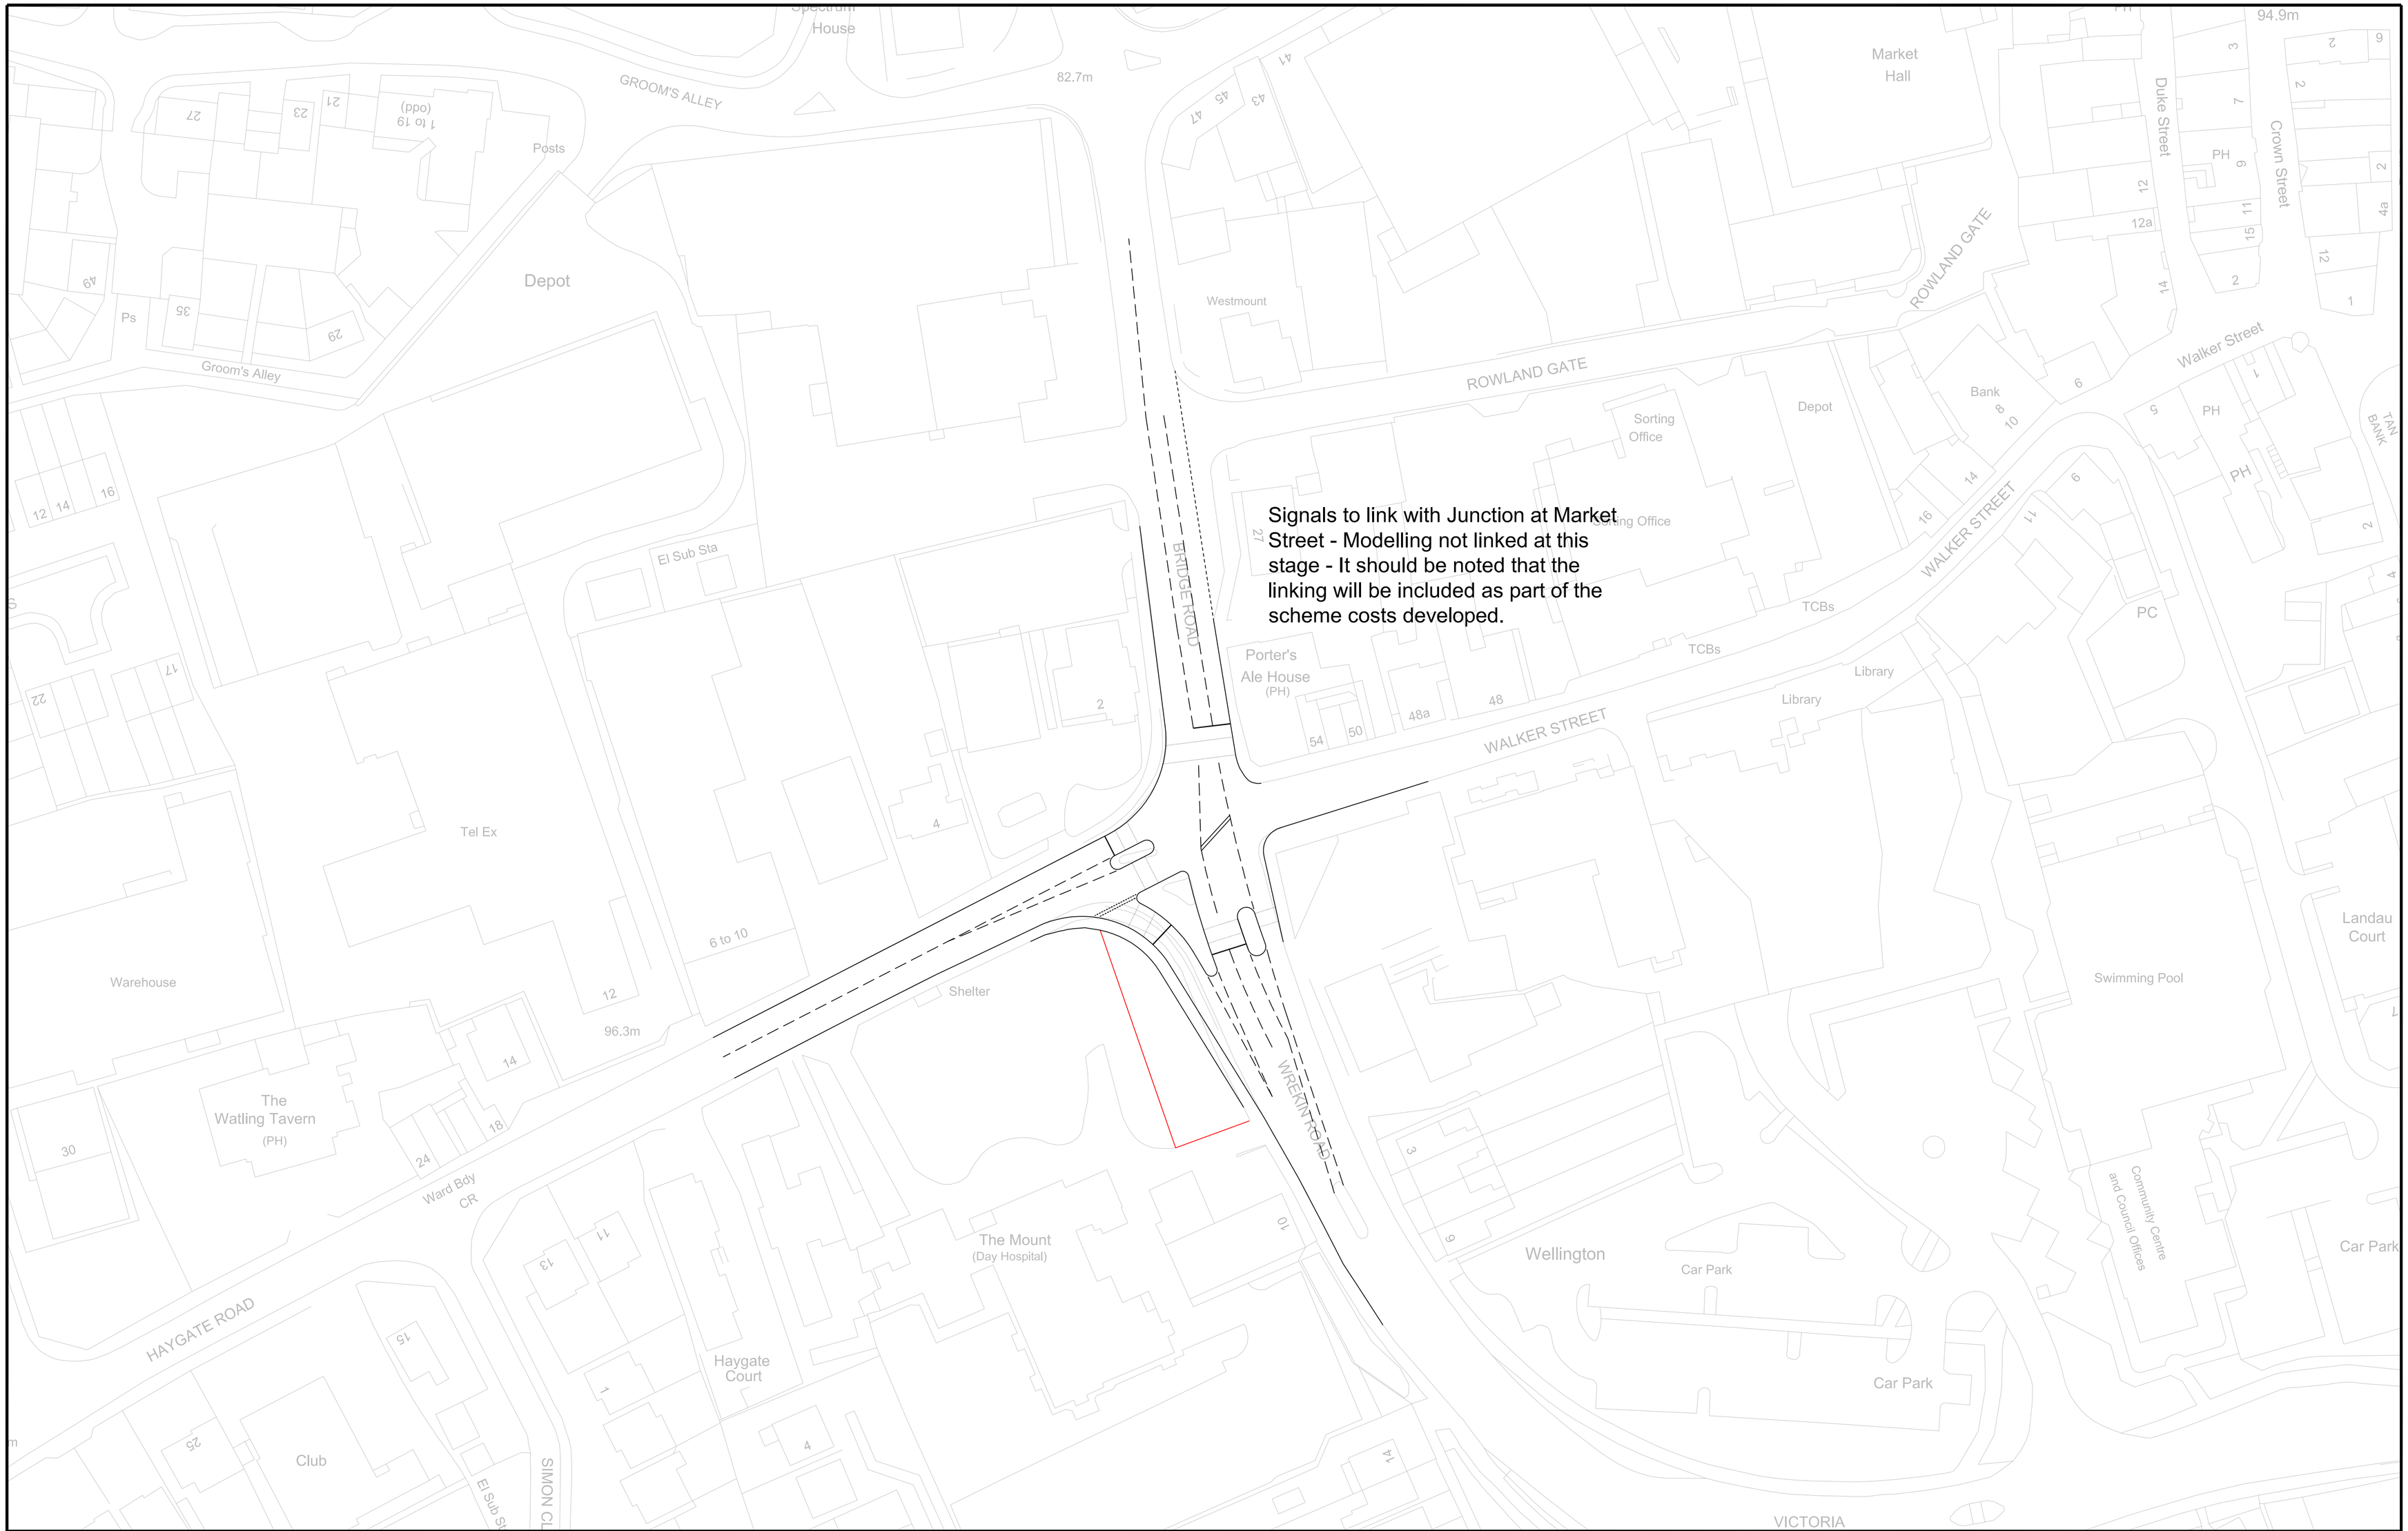

CH2MHILL.

CH2M Hill, Inc.
Red Hill House
227 London Road
Worcester WR5 2JG
Tel +44 (0)1905 361361
Fax +44 (0)1905 361362

No.	Revision	By	Date

SCALE -1:500 @A1

Survey	N/A	-
Drawn By	MA	Jan 14
Checked By	PN	Jan 14
Approved By	MA	Jan 14

Wellington Junctions

Junction 1 - Haygate Road / Bridge Road / Wrekin Road / Walker Street

Telford & Wrekin COUNCIL

Drg.No.-473946-RA.00.10/001

©Crown Copyright. All rights reserved. Telford and Wrekin Council. Licence No. 100019694. 2013.

Drawing file path & name : W:\473946 - WMHARA - TAWC TPRA - 00 - 10 - Wellington Junctions\Dwgs\ Wellington - Junctions 1-3.dwg
User and Plot Date : AndrewMS ; 24.1.2014 - 2:07 pm