NOTES: DO NOT SCALE FROM THE DRAWING - ONLY USE FIGURED DIMENSIONS
ALL DRAWINGS TO BE READ IN CONJUNCTION WITH SPECIFICATIONS
WHEREVER POSSIBLE USE SITE DIMENSIONS PRIOR TO FABRICATION
REFER ANY DISCREPANCIES FOUND TO THE ARCHITECT
WHETHER SPECIFICALLY STATED OR NOT ALL WORKS ARE TO COMPLY WITH
i) THE BUILDING REGULATIONS
ii) THE REQUIREMENTS OF THE NHBC
iii) THE CLIENTS BRIEF WHERE RELEVANT


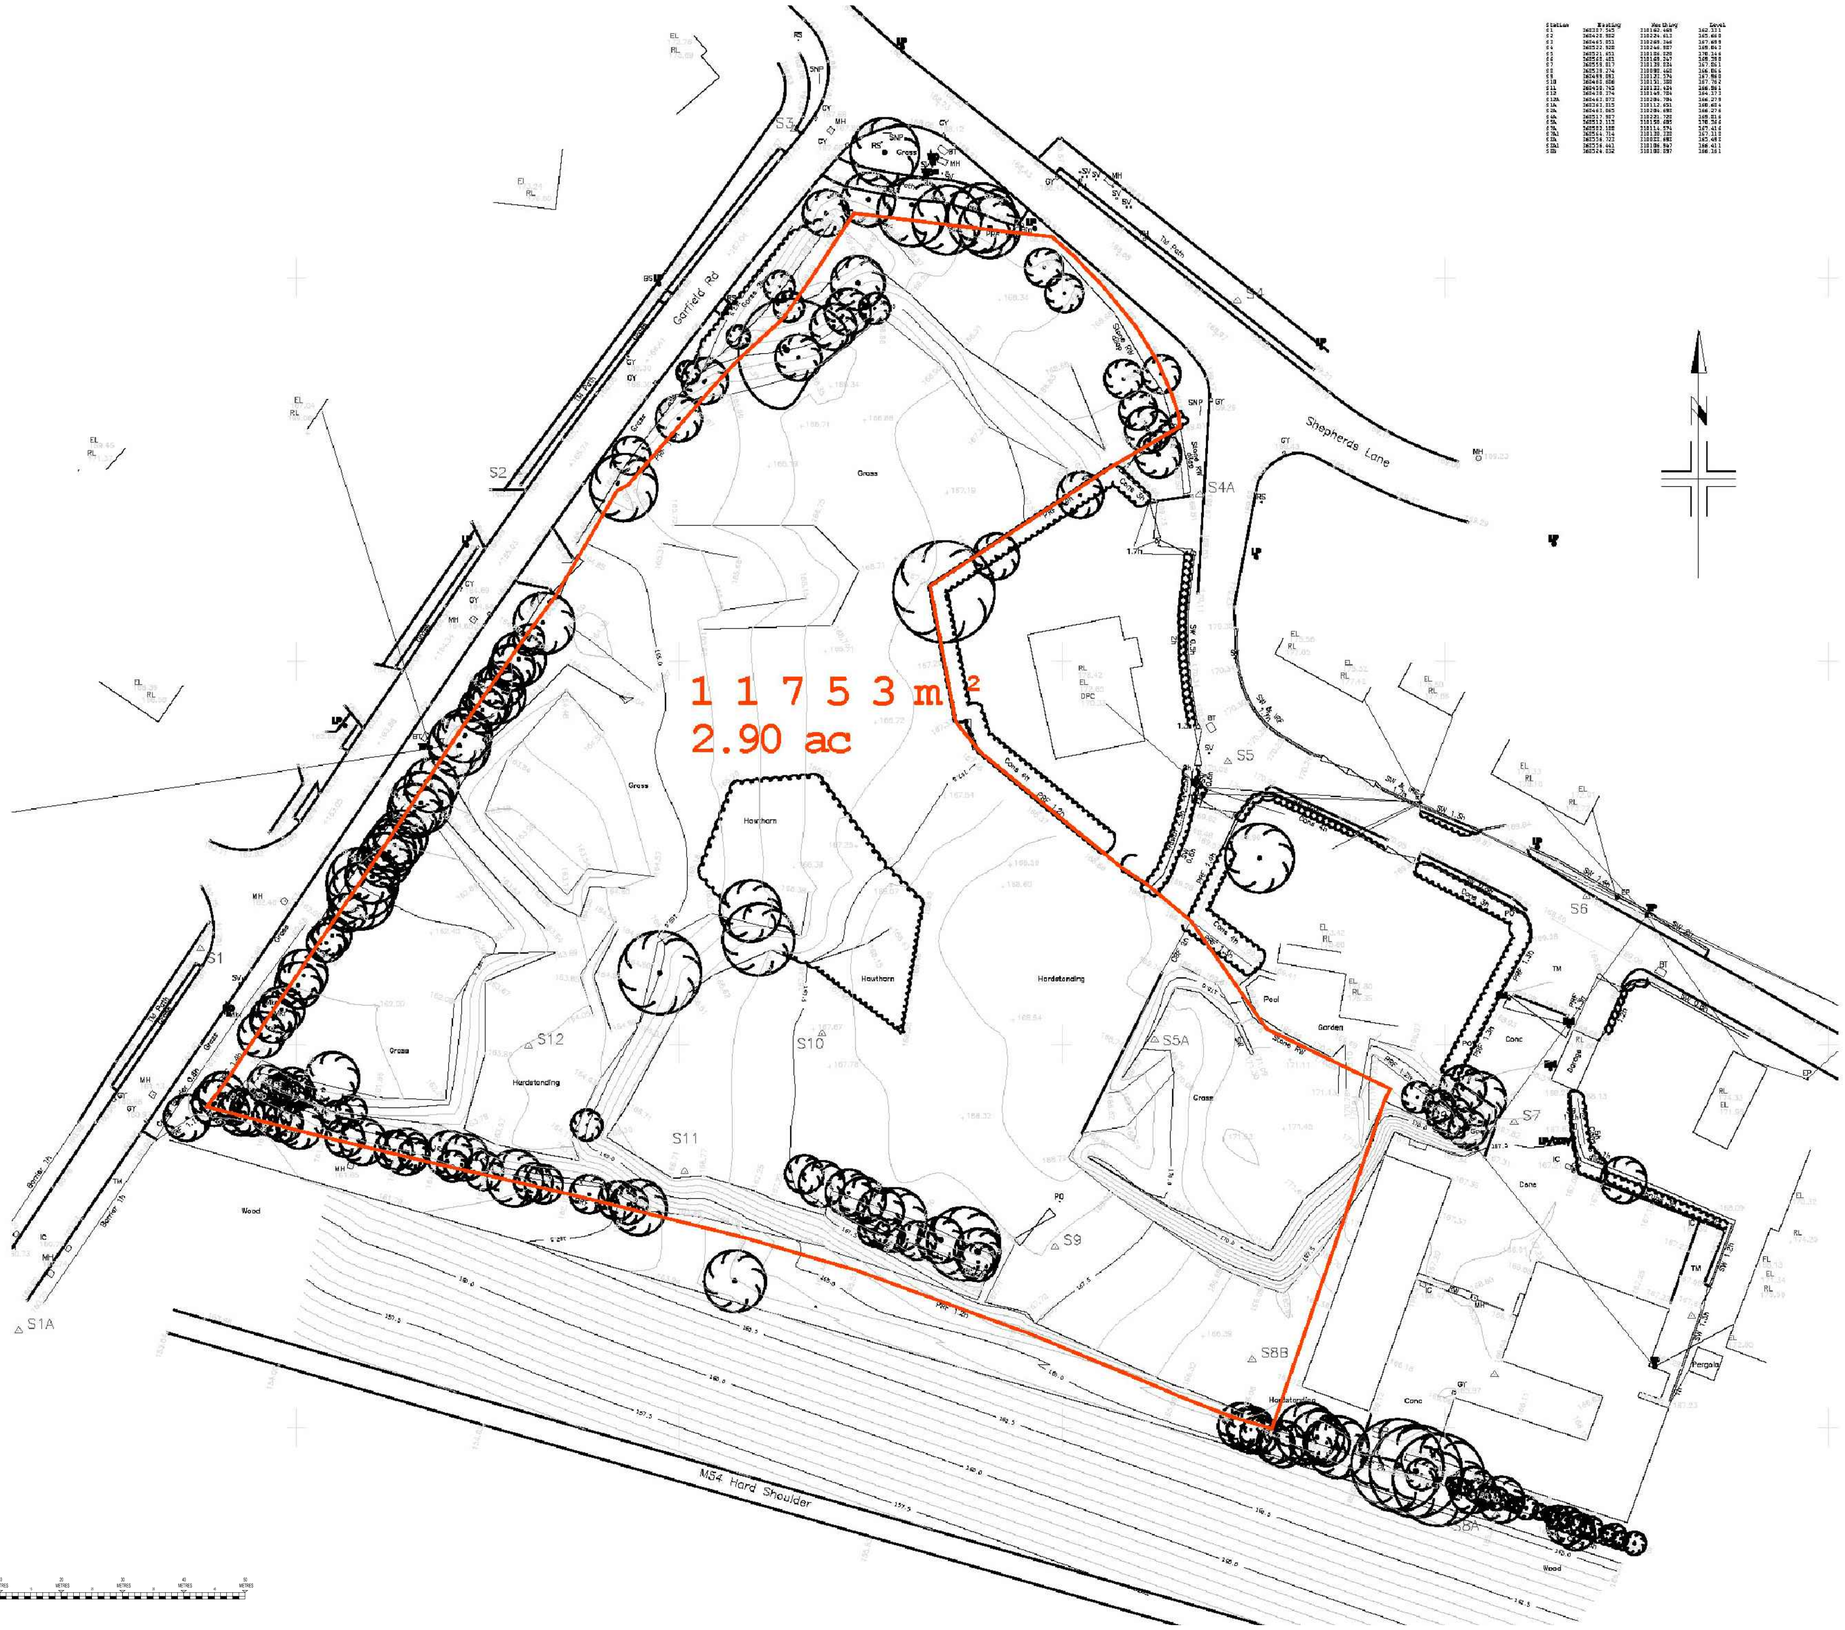

Rev	Amendment	Date	Drn	Chk

Revisions

white ridge
architecture land development design
the stables hilton hall hilton lane essington staffordshire WV11 2BQ
tel: 01922 267808 e:info@wradg.co.uk w:wradg.co.uk

Client
Advance Planning

Site
Residential residential development, Garfield Road

Title
Site Plan

Scale: 1:500@A1
Date: 20/10/14
Dwg No: 2092/03
Rev: -
CAD File Ref:
DRAWN: BD

Written dimensions to be taken only. Do not scale from drawing.
Minor inaccuracies may occur due to printing processes.

Proposed residential development, Garfield Road