


Drawing Continued on MMD-357450-0700-SK-XX-0010

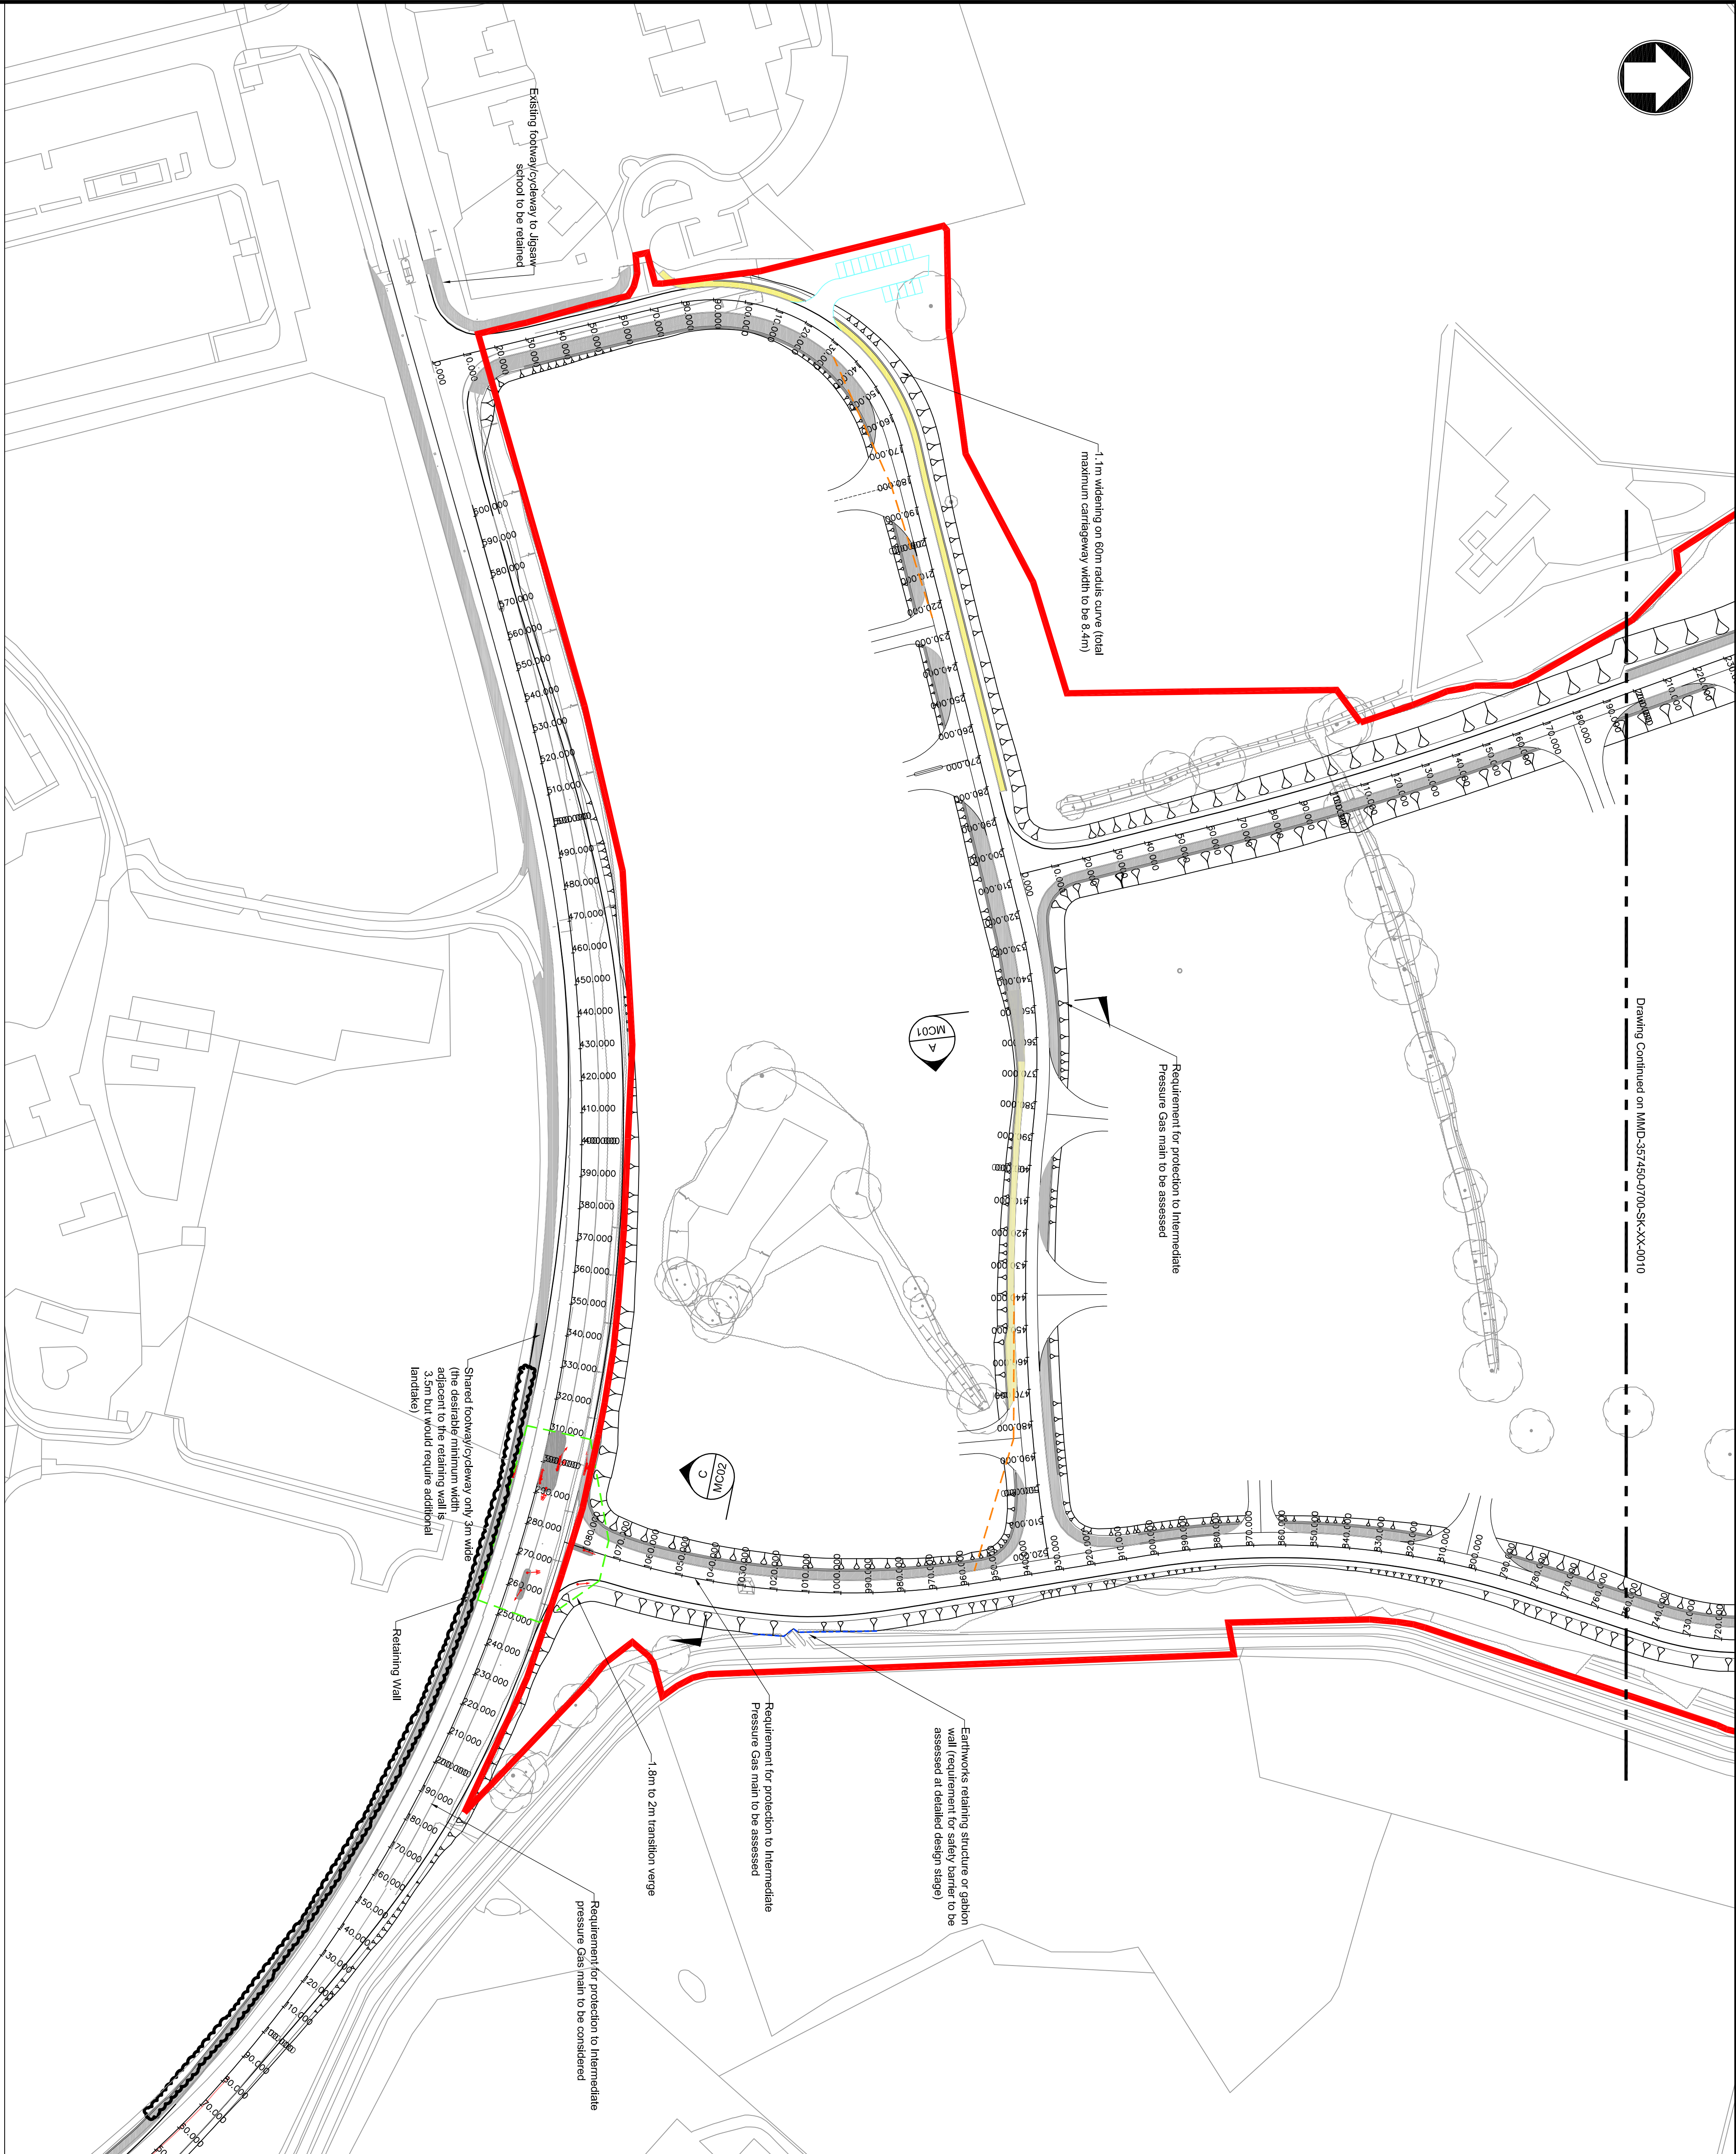

- Notes
1. All dimensions are in metres unless otherwise stated. All levels are shown in metres above ordnance datum.
 2. Do not scale any items or information from this drawing.
 3. Site Boundary is taken from 14-087-PQ12_P7.
 4. 60m visibility achieved at junctions with 4.5m set back.
 5. Bellmouths designed to achieve a 43m visibility with 2.3m setback.
 6. Vertical road alignment to be reviewed on completion of drainage strategy.
 7. Bellmouth Construction to terminate at plot boundaries
 8. Materplan to ensure that plot boundaries are not less than 1m from edge of earthworks batters to provide space for filter drains and junction widening on curves
 9. Design of access road and 20m bellmouth radii compliant with swept path design vehicle, FTA design articulated vehicle (1998) 16.48m, 15m Bellmouth radii compliant with 8m LGV Box panel van.

- Key to symbols
- Bellmouth Visibility Splay (Not all shown)
 - Junction Intervisibility Zone
 - Primary Signal Head
 - Secondary Signal Head
 - Proposed shared footway / cycleway
 - Proposed footway
 - Site Boundary
 - Proposed Earthworks
 - Retaining Structure
 - Proposed Jigsaw School
 - Car park and solar farm access
 - Approximate extent of proposed retaining wall at the back of footway/cycleway


Reference drawings

1. Topographic Survey 16896 - 22 /10 /15
2. Highway Layout GA (Sheet 2 of 2)
3. MMD-357450-SK-0700-XX-0010
4. MMD-357450-0700-SK-XX-0011 - MC01 and MC02 Cross Sections

Rev	Date	Drawn	Description	RB	KC
P1	11.02.16	JK	Preliminary Issue		



35 Newhall Street
Birmingham
B3 3JY
United Kingdom
T +44 (0)121 234 1500
W www.mottmac.com

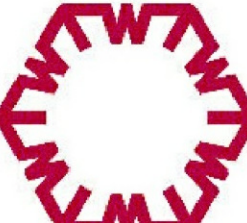

Telford & Wrekin
COUNCIL

Client
Telford and Wrekin Council
Estates and Investments
Wellington Civic & Leisure Cen.
Larkin Way Wellington,
Telford. TF1 1LX

Title
Land at Hortonwood West Infrastructure
Highway Layout
General Arrangement
(Sheet 1 of 2)

Designed	F. Taleb	Eng check	R. Briggs
Drawn	J. Kirby	Coordination	T. Hodges
Dwg check	M. Bonner	Approved	K. Crowley
Scale at A1	Status	Rev	Security
1:1000	PRE	P1	STD

Drawing Number
MMD-357450-0700-SK-XX-0009

