
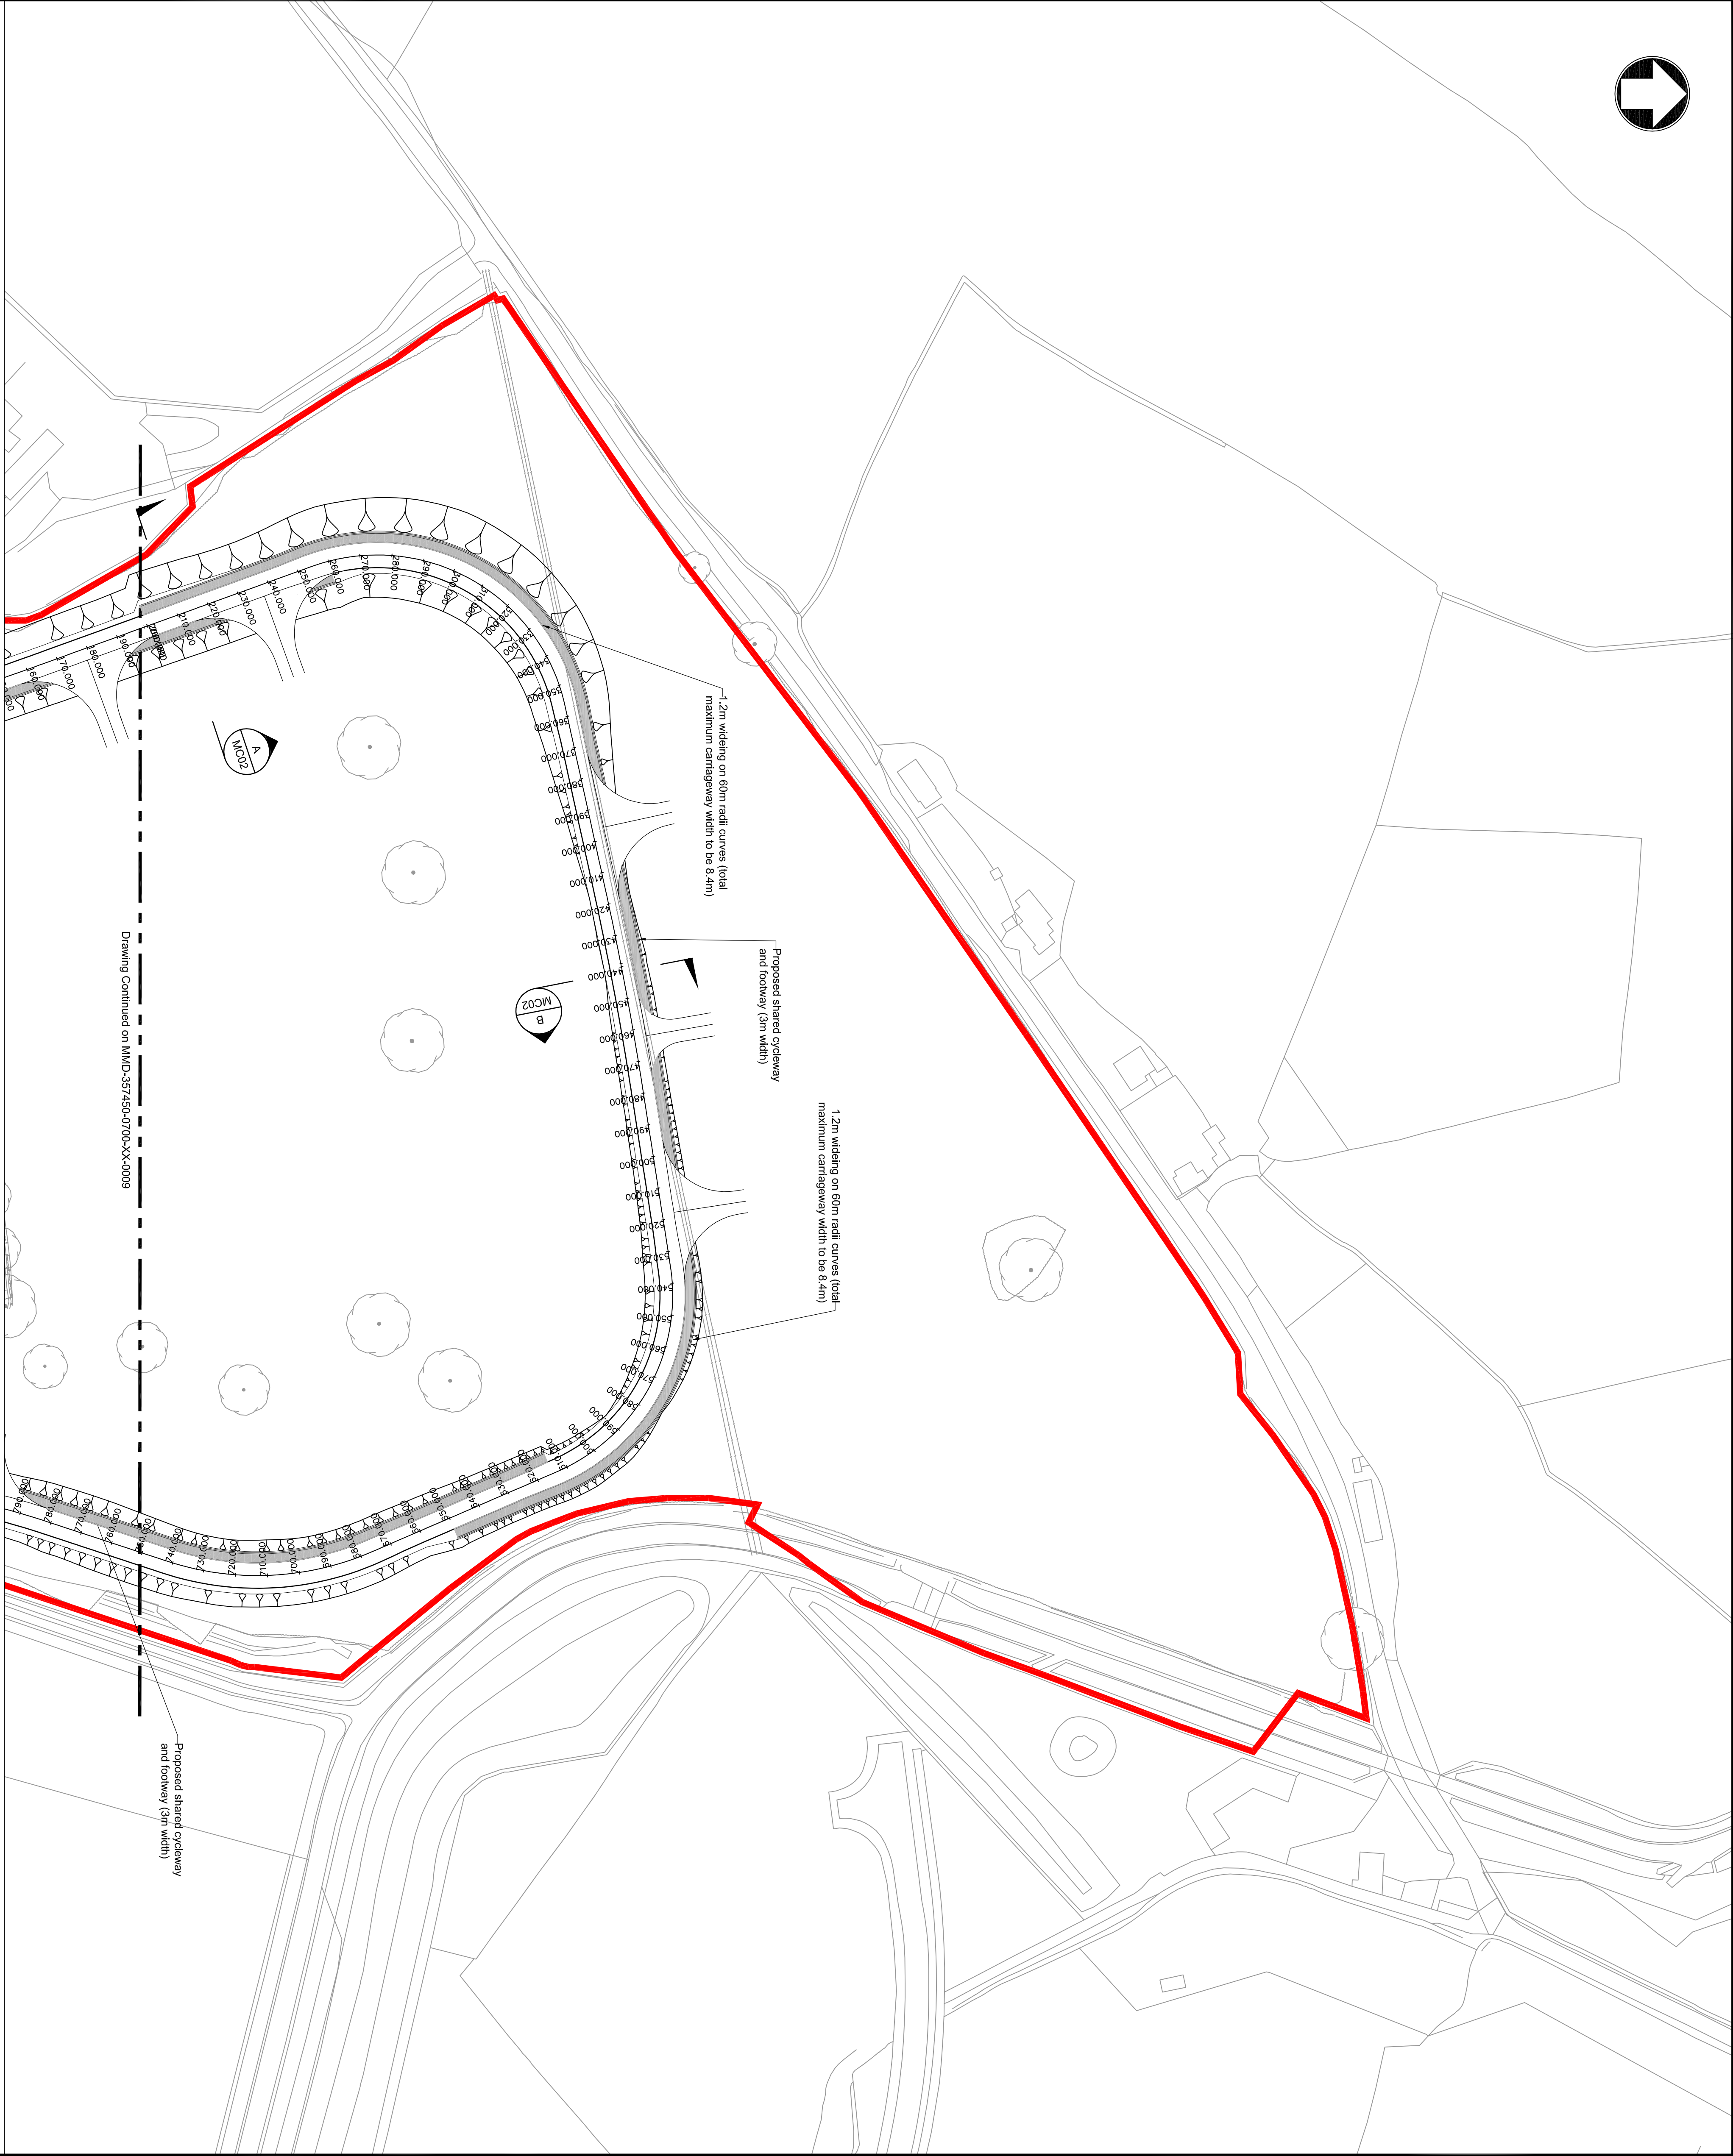


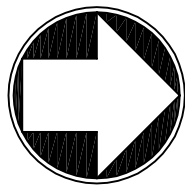

- Notes
- All dimensions are in metres unless otherwise stated. All levels are shown in metres above ordnance datum.
 - Do not scale any items or information from this drawing.
 - Site Boundary is taken from 14-087-PQ12_P7.
 - 90m visibility achieved at junctions with 4.5m set back.
 - Belmouths designed to achieve a 43m visibility with 2.3m setback.
 - Vertical road alignment to be reviewed on completion of drainage strategy.
 - Bainmouth Construction to terminate at plot boundaries
 - Material plan to ensure that plot boundaries are not less than 1m from edge of earthworks batters to provide space for filter drains and junction widening on curves
 - Design of access road and 20m belmouth radii compliant with swept path design vehicle, FTA design articulated vehicle (1998) 16.48m. 15m Belmouth radii compliant with 8m LGV Box panel van.

Key to symbols

- Proposed shared footway / cycleway
- Site Boundary
- Proposed Earthworks

Reference drawings

- Topographic Survey 16898 - 08/10/15
- Highway Layout GA (Sheet 1 of 2)
MMD-357450-SK-0700-XX-0009
- MMD-357450-0700-SK-XX-0011 - MC01 and MC02 Cross Sections

Rev	Date	Drawn	Description	RB	KC
P1	11.02.16	JK	Preliminary Issue		

Mott MacDonald

35 Newhall Street
Birmingham
B3 3JY
United Kingdom
T +44 (0)121 234 1500
W www.mottmac.com

Telford & Wrekin Council

a co-operative council

Client

Telford and Wrekin Council
Estates and Investments
Wellington Civic & Leisure Cen.
Larkin Way Wellington,
Telford. TF1 1LX

Title

Land at Hortonwood West Infrastructure
Highway Layout
General Arrangement
(Sheet 2 of 2)

Designed	F. Taleb	Eng check	R. Briggs
Drawn	J. Kirby	Coordination	T. Hodges
Dwg check	M. Bonner	Approved	K. Crowley
Scale at A1	1:1000	Status	PRE
		Rev	P1
		Security	STD

Drawing Number

MMD-357450-0700-SK-XX-0010

