A2

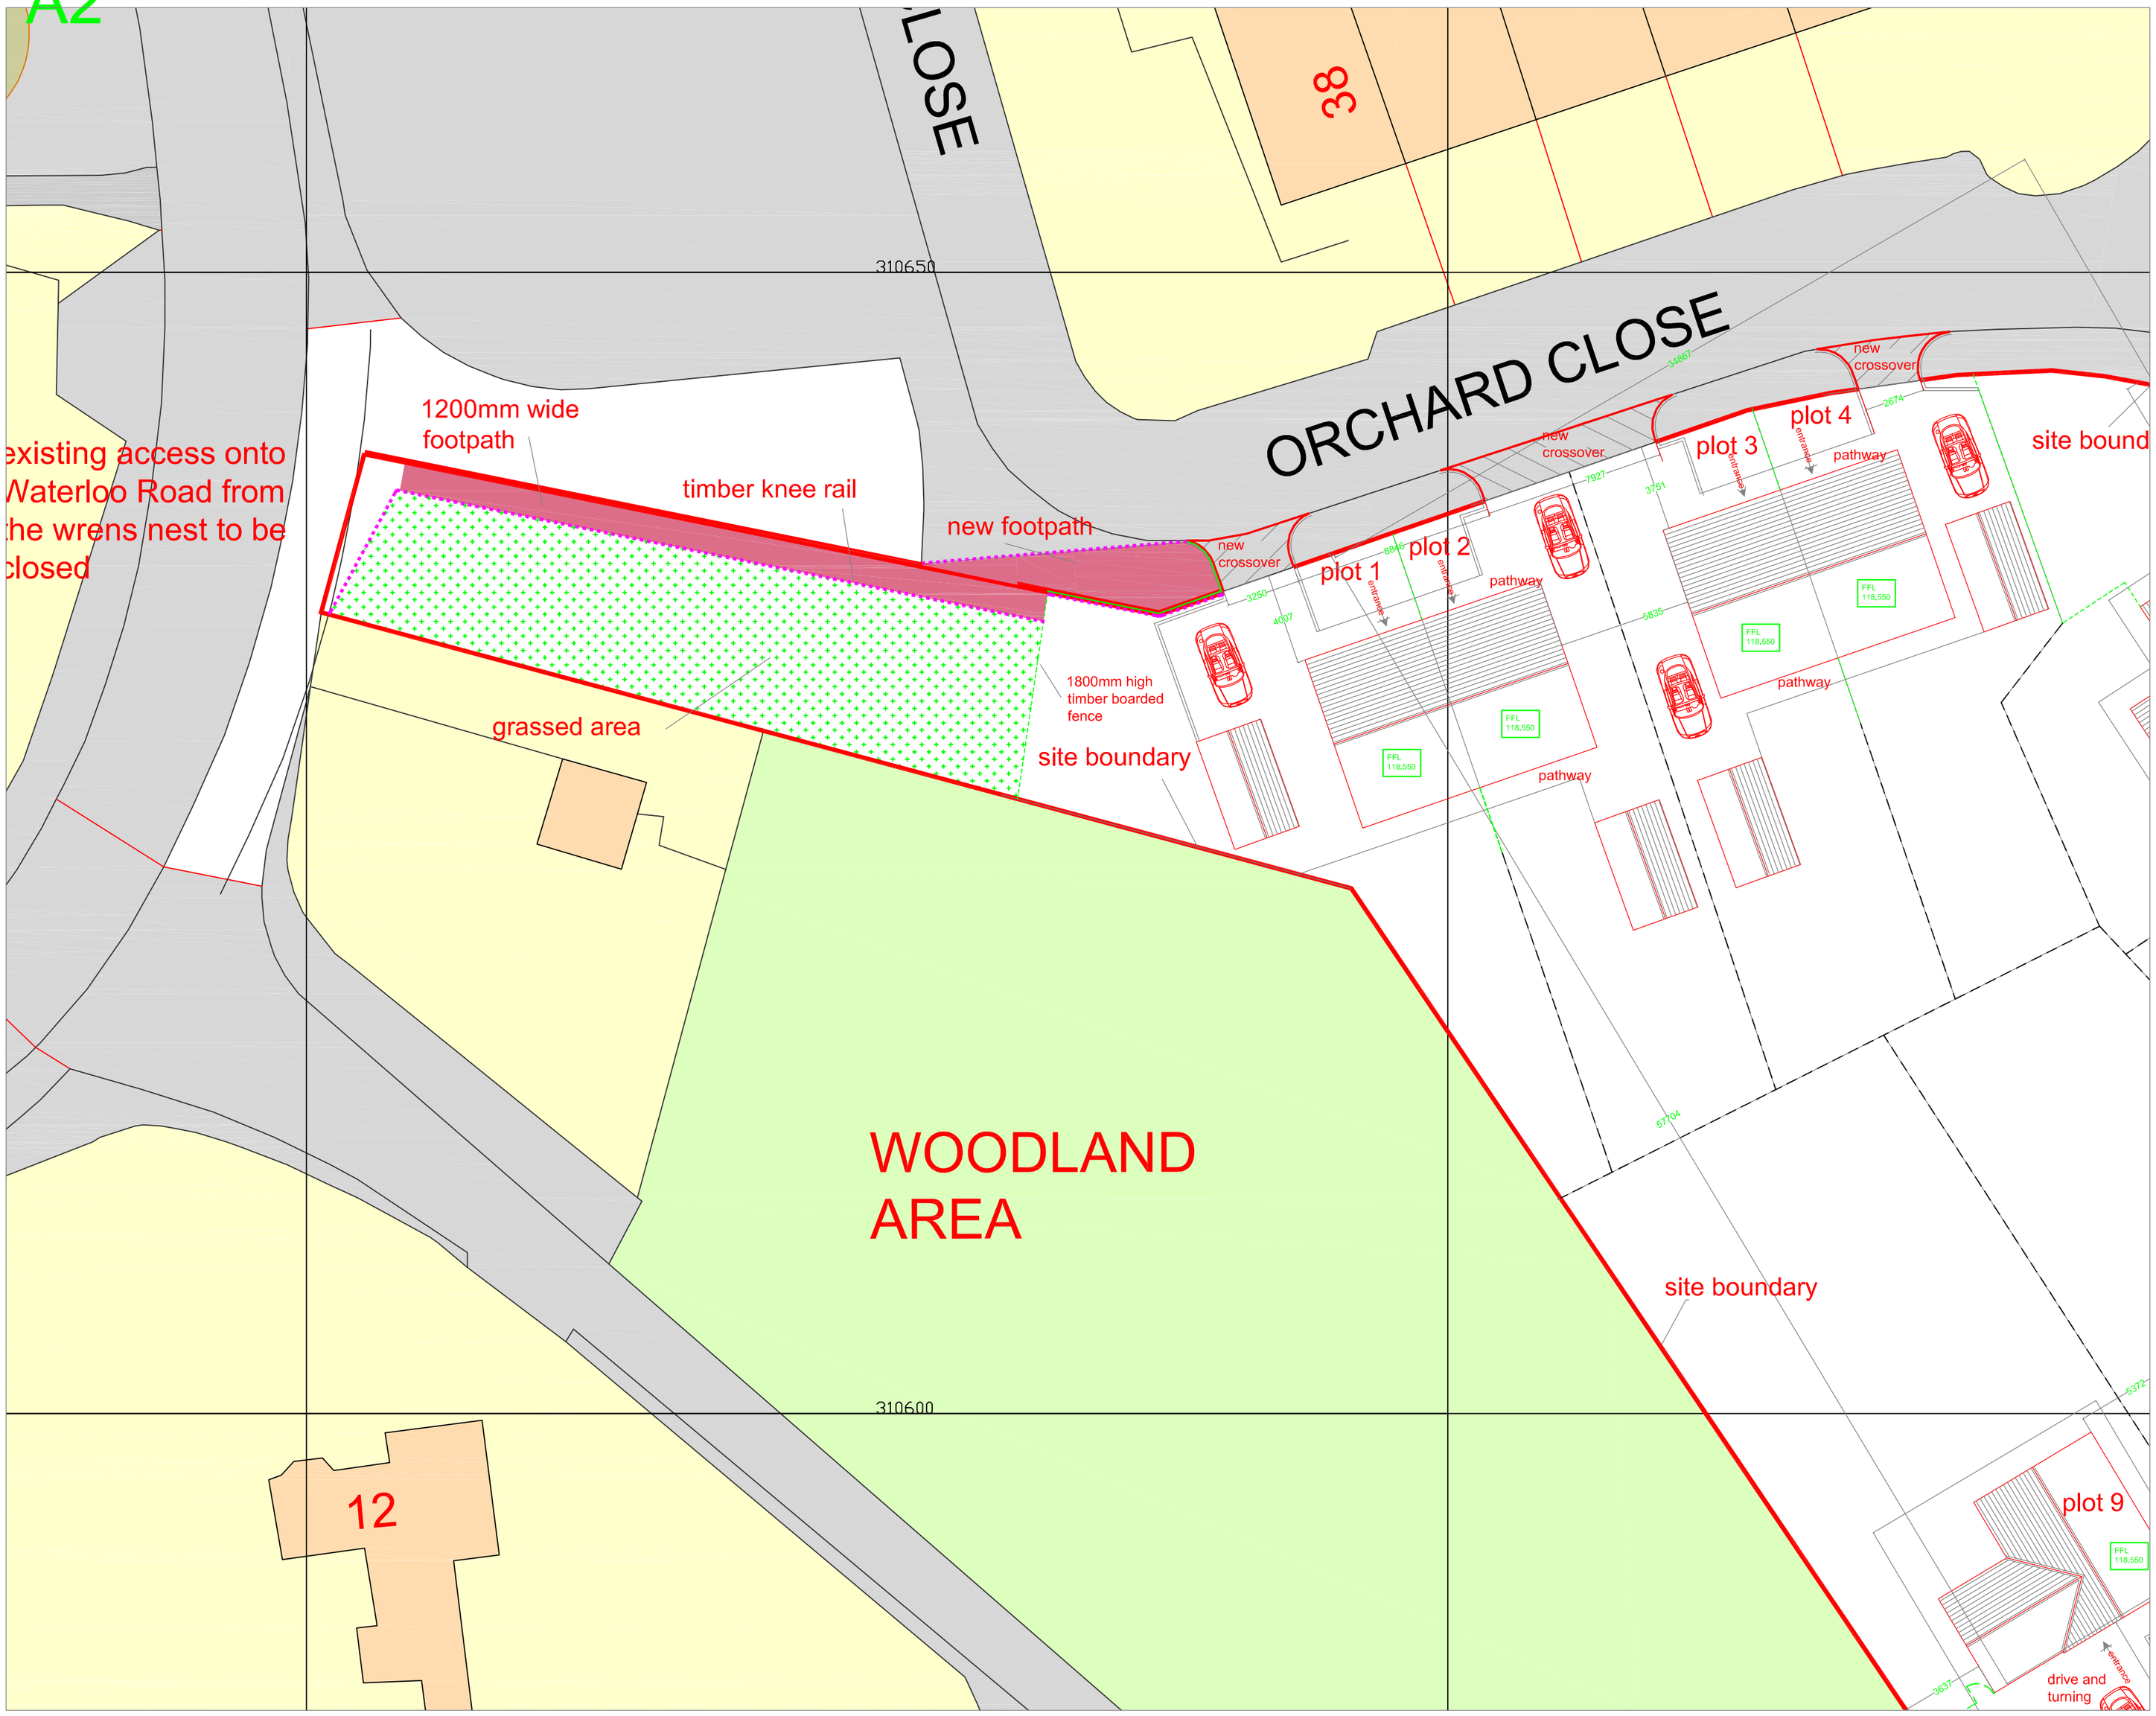

GENERAL NOTES

all dimensions on this drawing are in millimetres

the contractor is to comply with the current building regulations (2006) whether or not stated on the drawing or specification.

the drawing to be read in accordance with the attached specification

do not scale the drawing work only to figured dimensions

all dimensions to be checked on site and agreed with the client.

1:20 - 0 200mm 400mm 600mm 800mm 1000
1:100 - 0 1m 2m 3m 4m 5m
1:50 - 0 1m 2m
1:5 - 0 100mm 200mm
For guidance only. Do not scale off this drawing

Rev B 15.06.17 existing access amended to incorporate new footpath from Waterloo road, part of access returned to grass with knee rail

Rev A 23.02.17 boundary line amended to include vehicular crossovers

revisions

jdn
Lilleshall
tel. 07855743393

Client
Pal Singh Atwal

Project
proposed residential development for nine dwellings on the former Wrens Nest PH site
Wrens Nest Lane
ketley
Telford
TF1 5HJ

Status
Outline Planning

Title
block plan
sheet 2 of 2

Scale A2 @1:200

Date 01.10.2016

Drawing No. 1493/16

Rev B